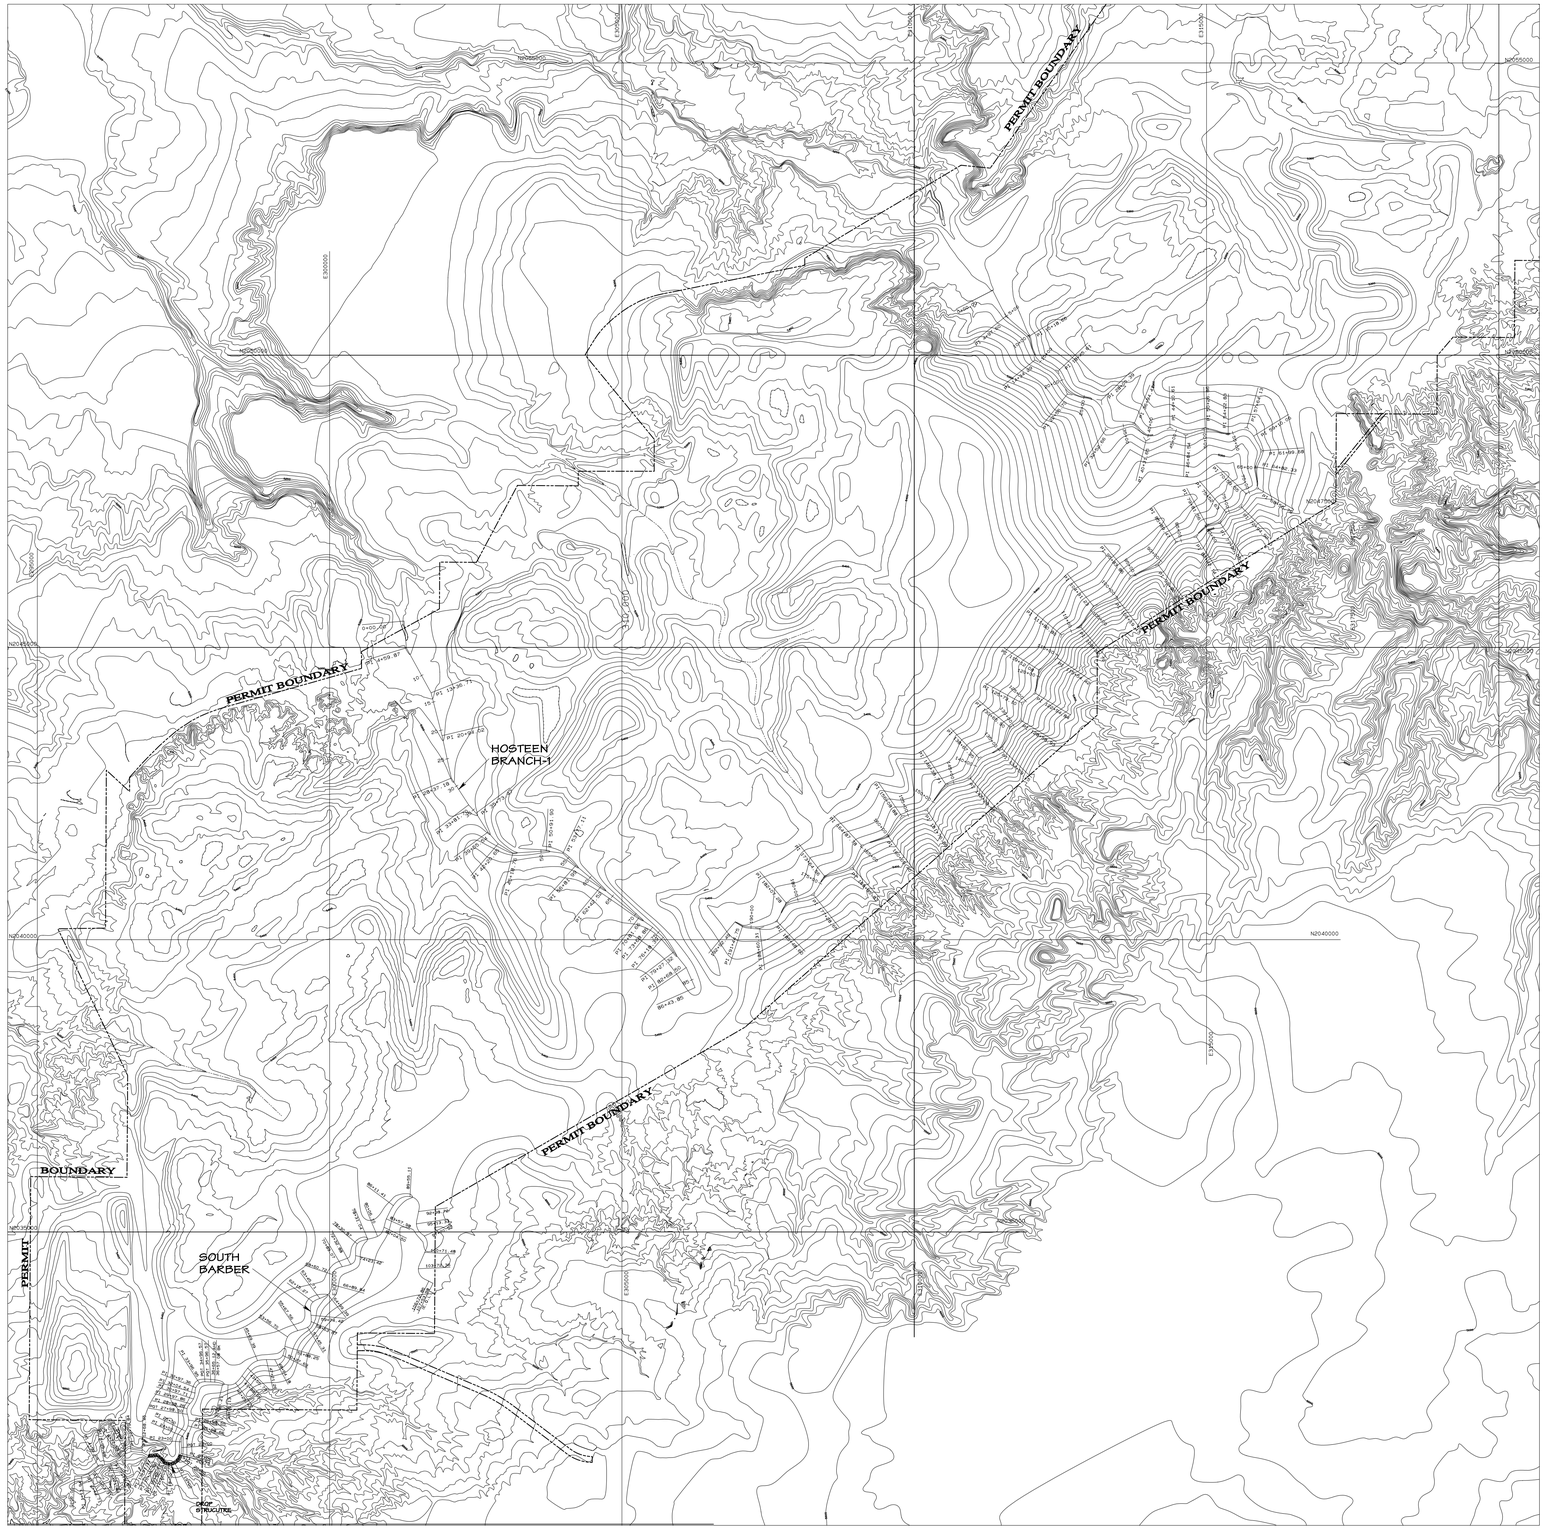

CERTIFICATION STATEMENT

I, Leonard Raymond, hereby certify that this drawing was reviewed by me and that the information shown is accurate and complete to the best of my knowledge.

LEONARD RAYMOND
NEW MEXICO
6600
REGISTERED PROFESSIONAL ENGINEER

REVISION	DATE
1 Submitted to OSM for Approval	Oct. 21, 99
2 Updated for FSC revision and submitted to OSM for Review.	Oct. 13, 04
3 Updated for FSC revision and submitted to OSM for Review.	June 8, 05

PROJECT MANAGER: GENE J. MARSH
ENGR. OF RECORD: LEONARD RAYMOND
REG. NO. 6600
SRVYR OF RECORD:
REG. NO.

BHP-NAVAJO COAL CO.
NAVAJO MINE
PO BOX 1717, FRUITLAND, NEW MEXICO, 87416

LOCATION MAP

EXHIBIT 11-76
AREA-II RECLAIMED CHANNEL ALIGNMENT

DRAWING

SHEET
OF 0

ACCOUNT: 11.984
DATE: SEPTEMBER 01, 1999
DESIGNED BY: PJFOSTER
DRAWN BY: PJFOSTER
CHECKED BY: LEONARD RAYMOND
APPROVED BY: LEONARD RAYMOND

Project Disk: Path: G:\Departments\GIS\Survey\Projects\11_Exhibit\11-076-A2 RECLAIMED CHANNEL ALIGNMENT.dwg Plot 1:1 Wed Sep 08 12:26:09 2005