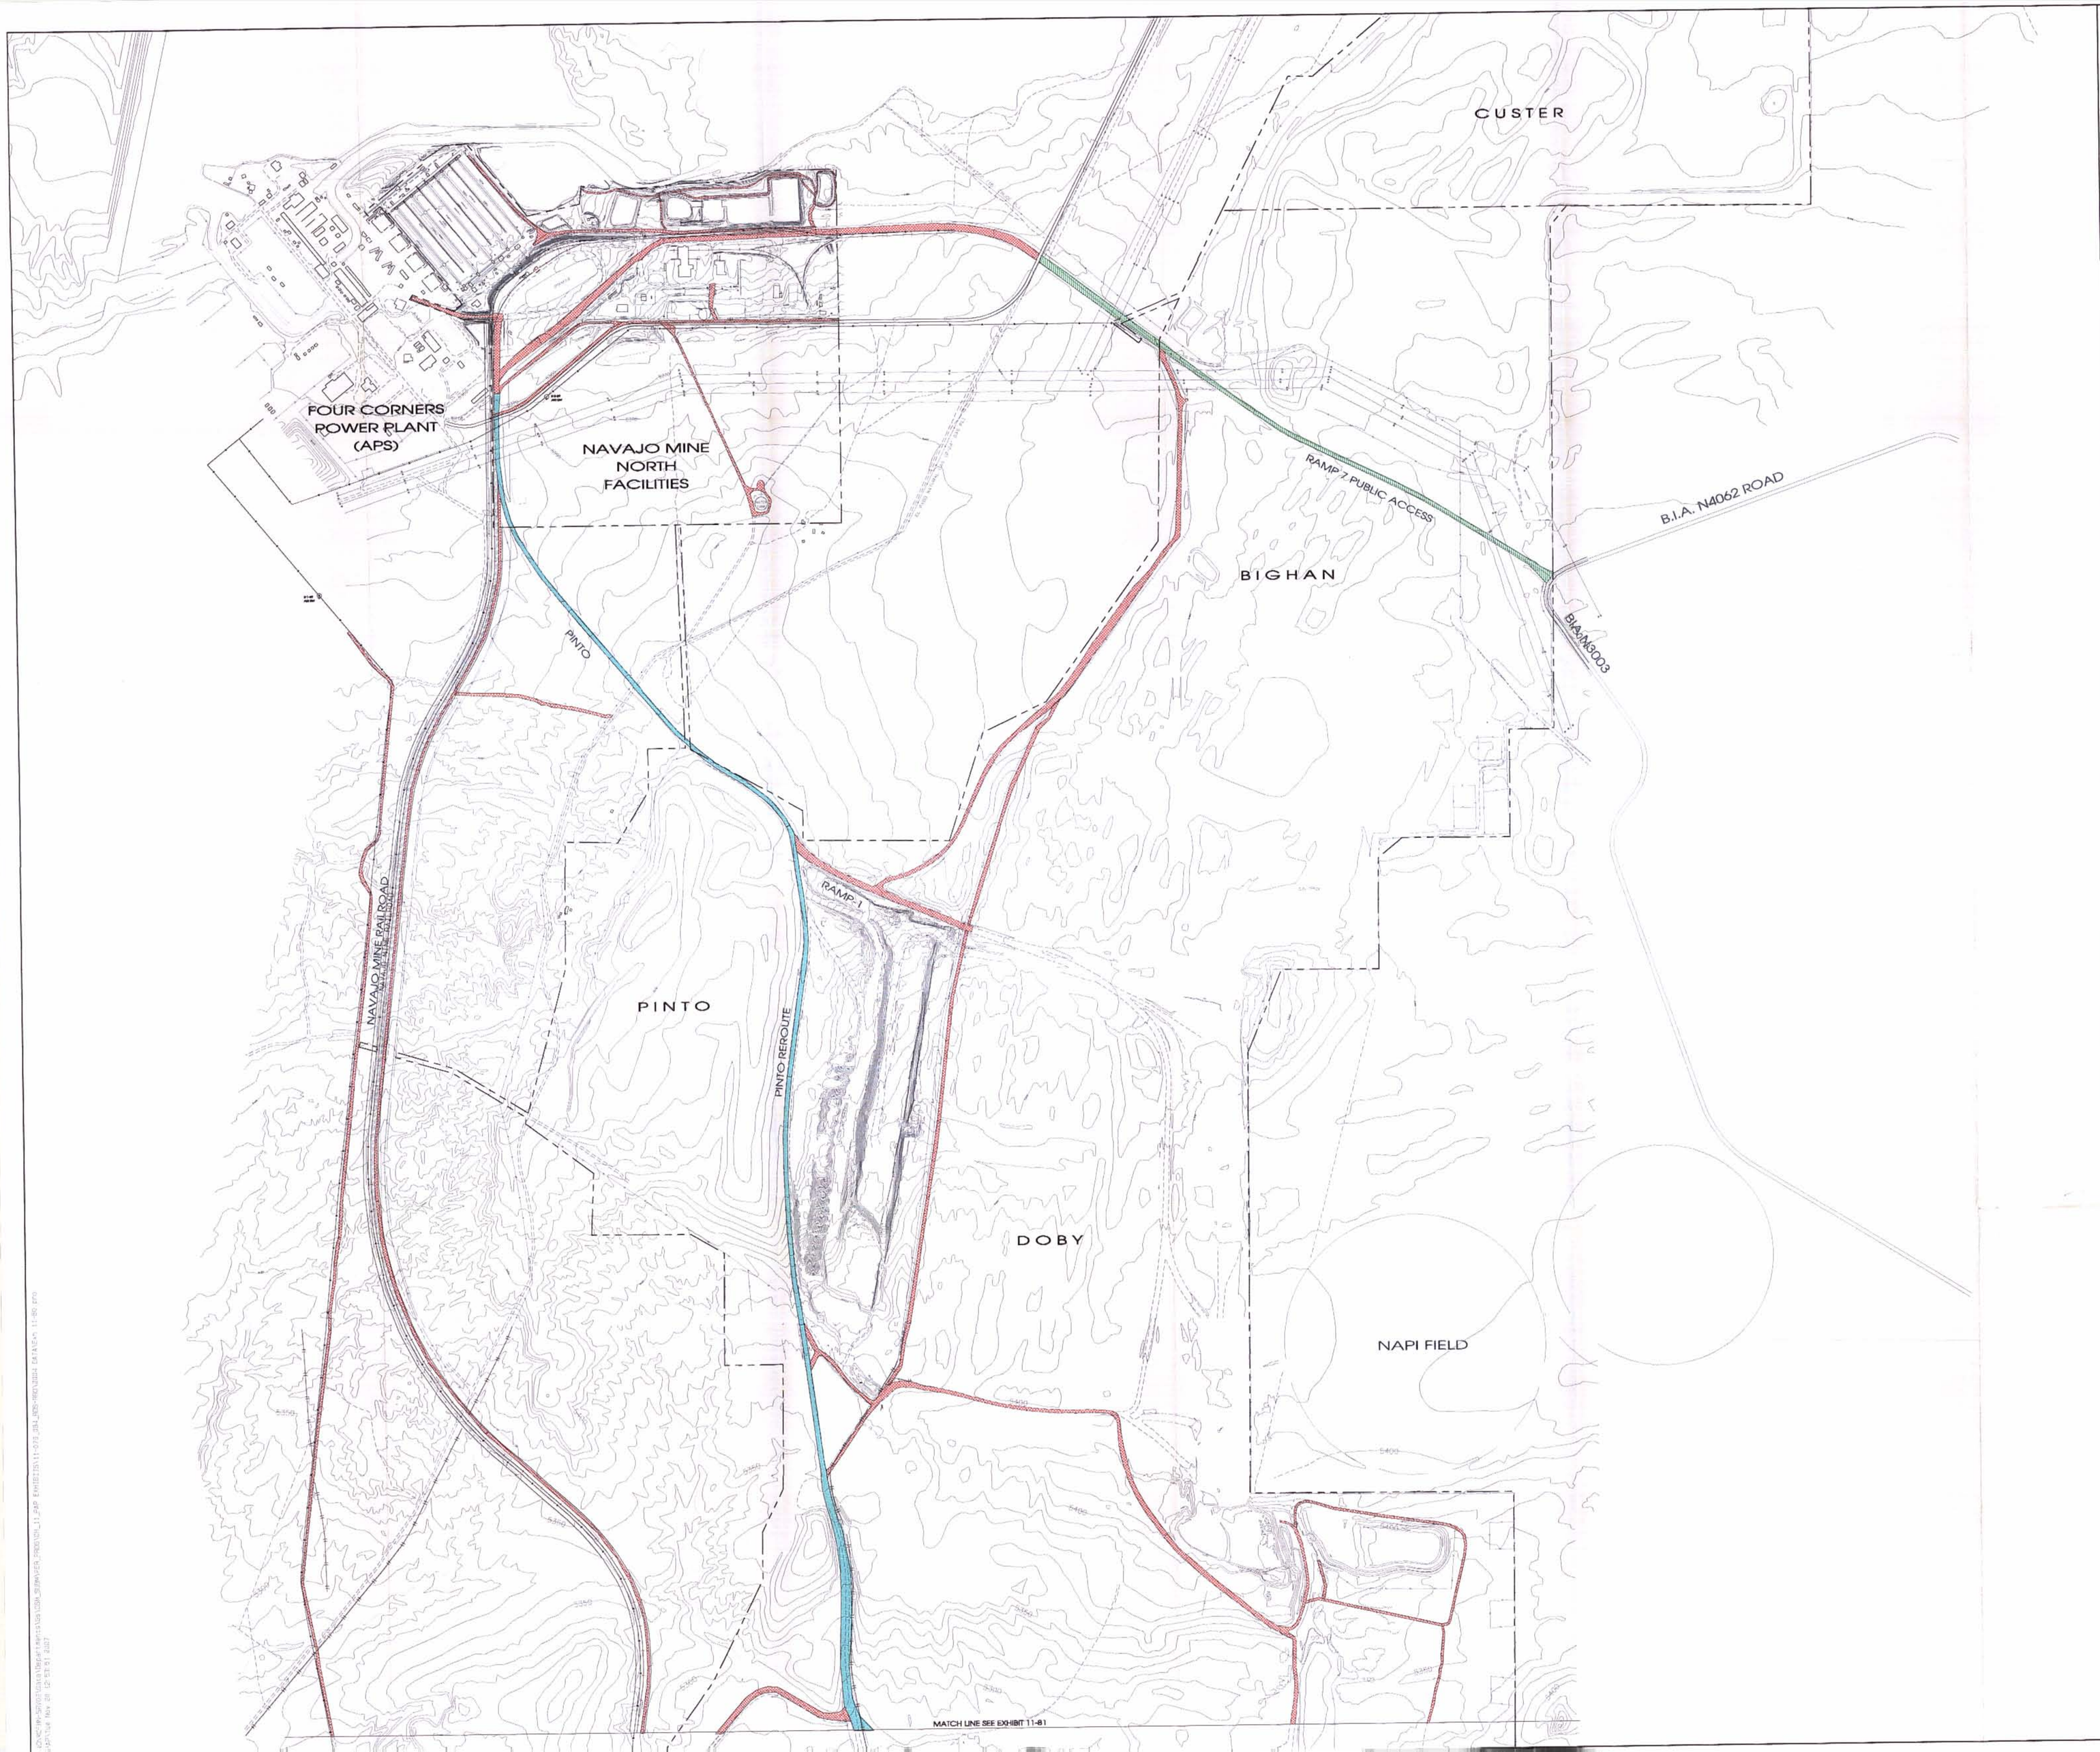

LEGEND

- PAVED ROAD
- DIRT ROAD
- HAUL ROAD
- TRAIL
- BUILDING
- FENCE
- IRRIGATION LINE
- CULVERT
- DAM
- DRAINAGE
- RAILROAD
- TREES
- POWERLINE
- x 5338.5 SPOT ELEVATION
- 5300 INDEX CONTOUR
- INTERMEDIATE CONTOUR
- 218 5422.45 HORIZ. & VERT. CONTROL
- L-30 LEASE CORNER
- PERMIT/LEASE BOUNDARY
- PRIMARY ROADS
- ANCILLARY ROADS
- PUBLIC ACCESS ROADS

NOTE:
ONLY ROADS ON PERMANENT PROGRAM LANDS WERE CLASSIFIED.
SEE EXHIBIT 1_4-1 OF 7 THRU 1_4-7 OF 7 FOR LANDS STATUS.

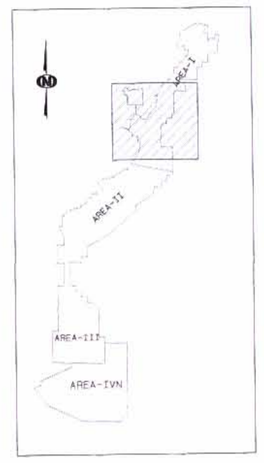

500 0 500 1000
CONTOUR INTERVAL: 10'
DATE OF PHOTOGRAPHY: May 23, 1998

Revised by
Aero-Graphics, Inc.
2930 South West Temple
Salt Lake City, Utah 84115
Revision photography: May 23, 1998

REV. NO.	DATE	DRAFT. BY	REVISION DESCRIPTION	DES. BY	R.S.	P.S.	APPROVED DATE
0	11-20-97	PJF	MSO TDPM SUBMITTAL TO OSM FOR REVIEW AND APPROVAL.	KA	VN	LB	
1	9-24-98	MC	MSO TDPM SUBMITTAL TO OSM FOR REVISION AND APPROVAL.	KA	VN	LB	
2	1-15-99	PJF	UPDATED PRIMARY AND ANCILLARY.	KA	PJF	LB	
3	8-18-07	PJF	UPDATED EXHIBIT.				
4	9-27-07	PJF	UPDATED TRACK AND AERIAL STYLES.				
5	5-04-08	PJF	REMOVED CR-72A SHALL 2 AND UPDATE ROADS.				
6	8-12-10	PJF	SUBMITTED TO OSM FOR APPROVAL.				

CERTIFICATION STATEMENT

I, Derek J. Rawson, hereby certify that this drawing was reviewed by me and that the information shown is complete and accurate to the best of my knowlege.

DEREK J. RAWSON — NEW MEXICO — 12872 — LICENSED PROFESSIONAL ENGINEER

PERMIT COPY
NM-0003-F

EXHIBIT 11-80

BHP NAVAJO COAL COMPANY

NAVAJO MINE

P.O. BOX 1717 FRUITLAND, NEW MEXICO 87416

AREAS I
ROADS AND RAILROADS
LOCATION MAP

PREPARED BY PJF	DRAWN BY PJF	SCALE 1" = 500'
APPROVED BY	DATE Sept. 10, 1995	

MAP LOCATION: (See Lower Left Corner)