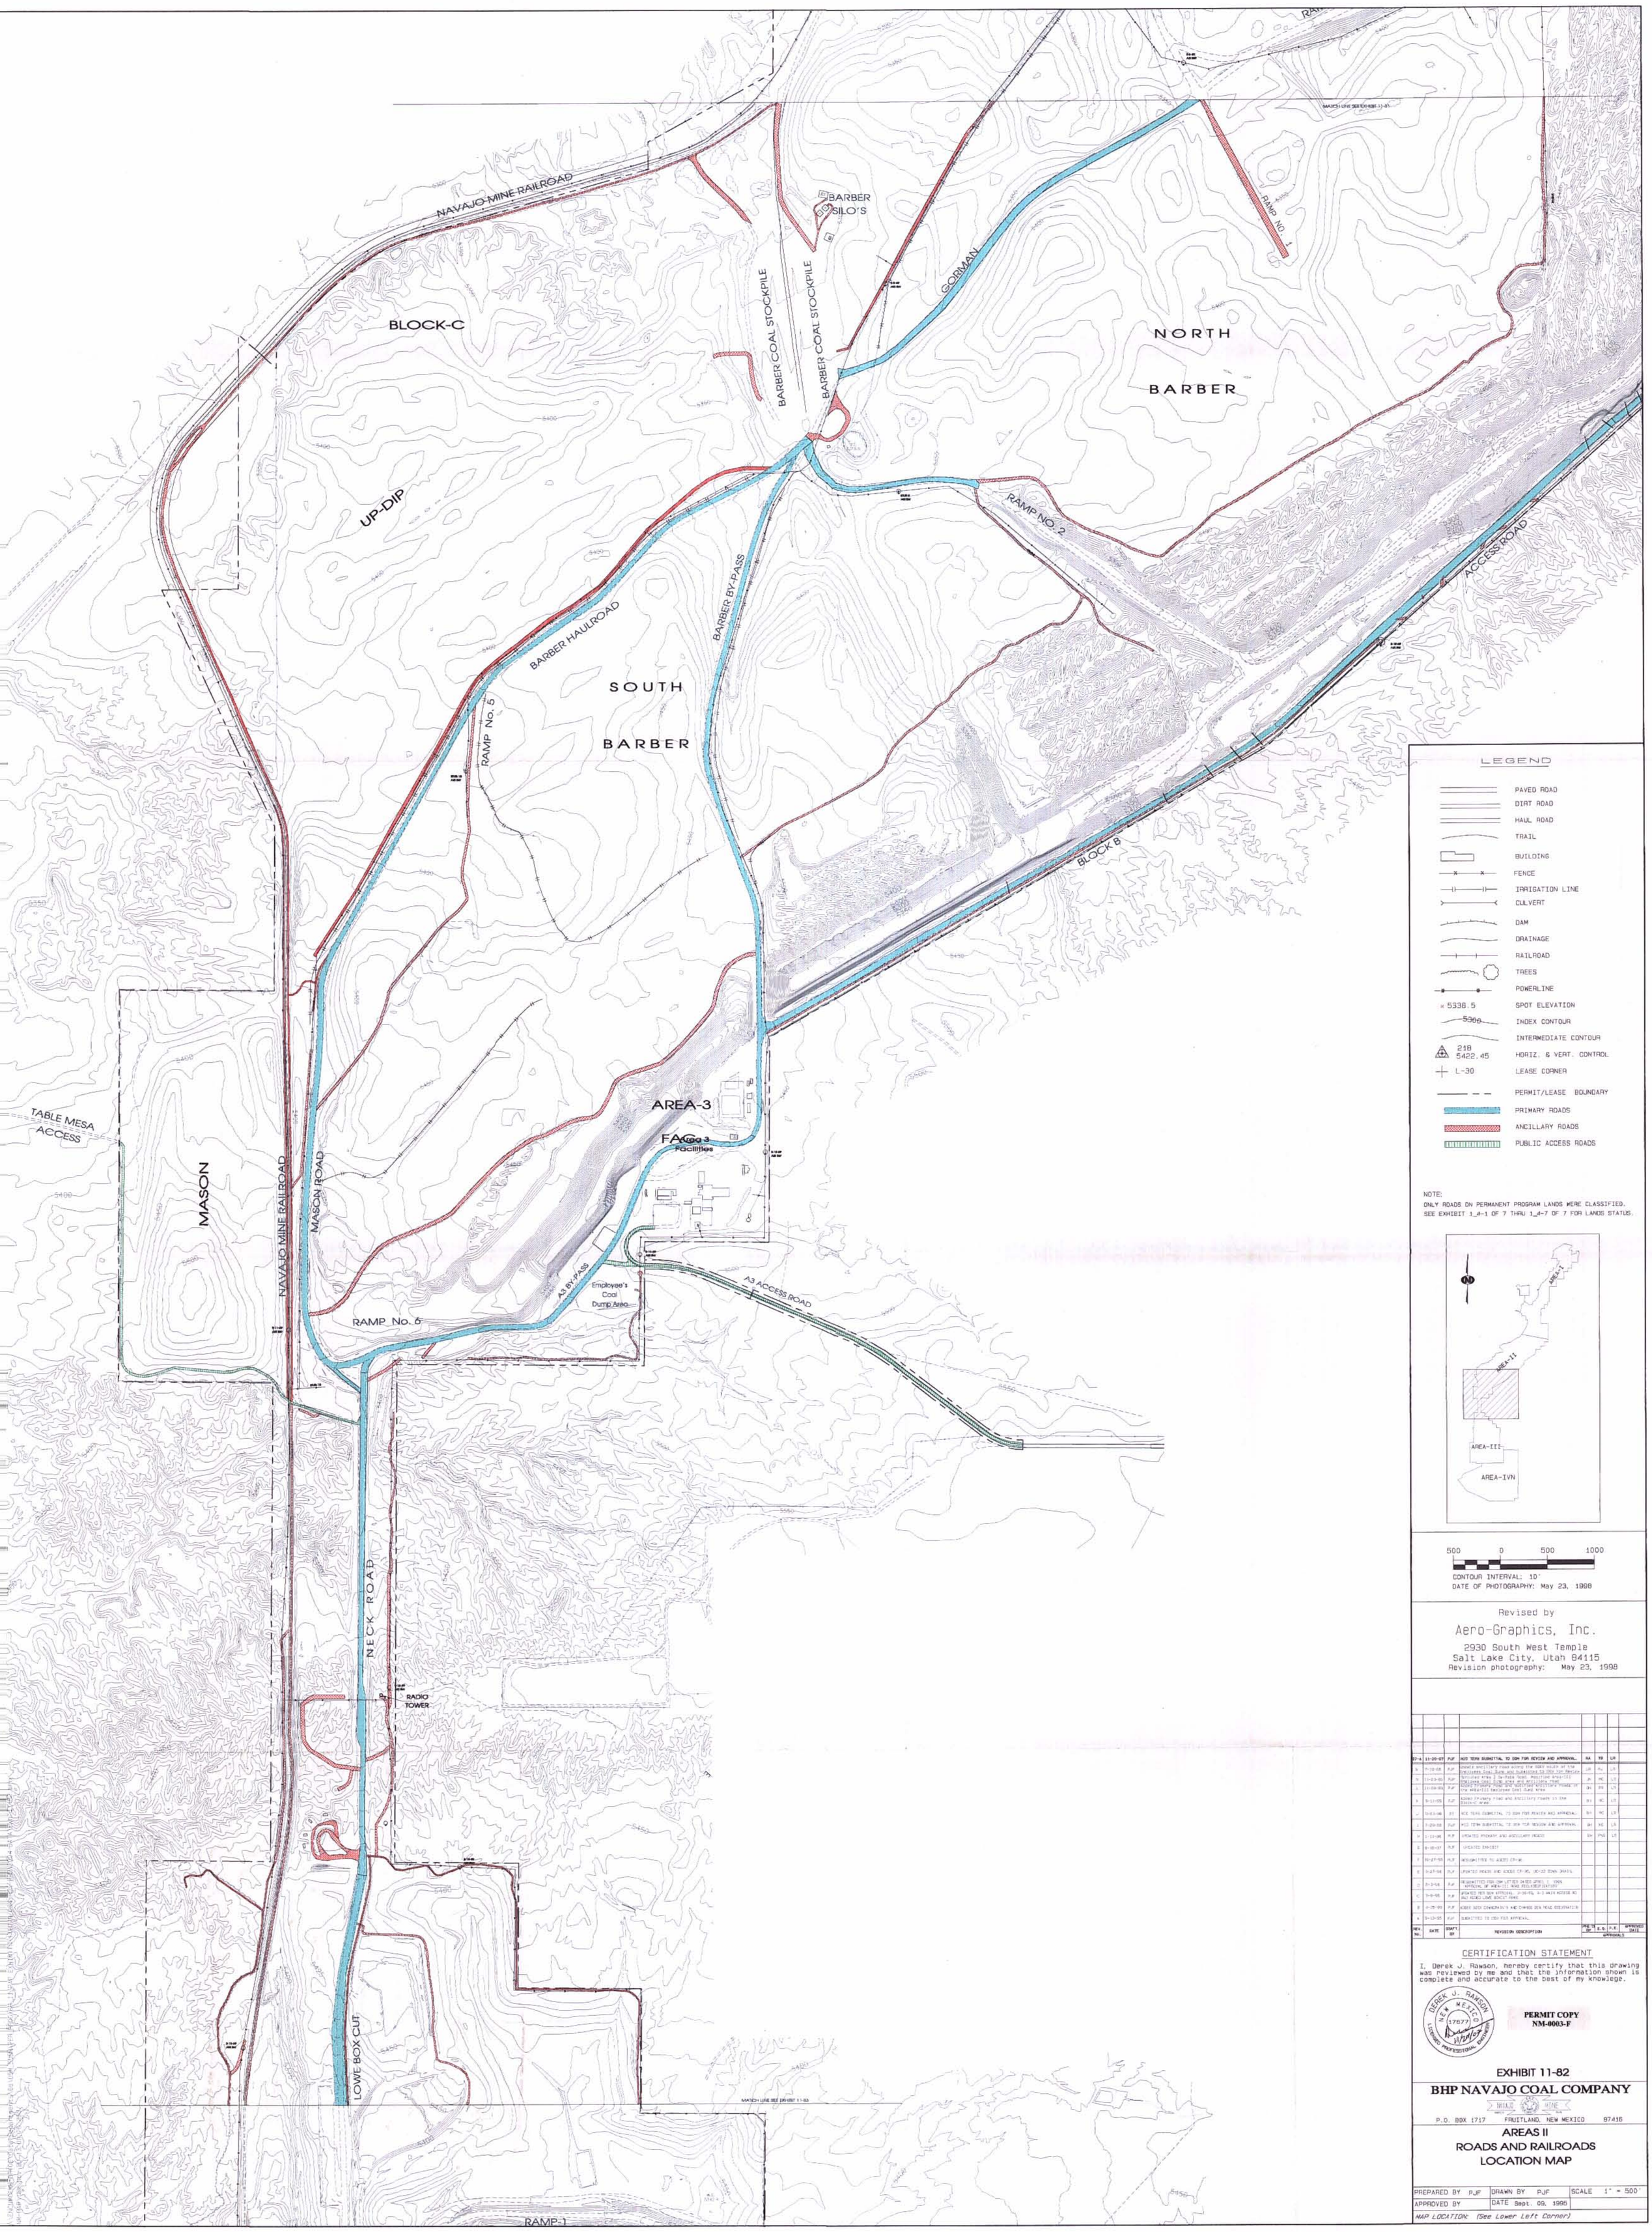
NAVAJO MINE RAILROAD
BARBER SILO'S
BARBER COAL STOCKPILE
BARBER COAL STOCKPILE
GORMAN
RAMP NO. 1
BLOCK-C
NORTH
BARBER
UP-DIP
RAMP NO. 2
ACCESS ROAD
BARBER HAULROAD
BARBER BY-PASS
SOUTH
BARBER
RAMP No. 5
BLOCK B
AREA-3
FACILITIES
TABLE MESA ACCESS
MASON
NAVAJO MINE RAILROAD
MASON ROAD
A3 BY-PASS
Employee's Coal Dump Area
A3 ACCESS ROAD
RAMP No. 6
NECK ROAD
RADIO TOWER
LOWE BOX CUT
RAMP-1
LEGEND
PAVED ROAD
DIRT ROAD
HAUL ROAD
TRAIL
BUILDING
FENCE
IRRIGATION LINE
CULVERT
DAM
DRAINAGE
RAILROAD
TREES
POWERLINE
5338.5 SPOT ELEVATION
5300 INDEX CONTOUR
INTERMEDIATE CONTOUR
218 5422.45 HORIZ. & VERT. CONTROL
L-30 LEASE CORNER
PERMIT/LEASE BOUNDARY
PRIMARY ROADS
ANCILLARY ROADS
PUBLIC ACCESS ROADS
NOTE:
ONLY ROADS ON PERMANENT PROGRAM LANDS WERE CLASSIFIED.
SEE EXHIBIT 1_4-1 OF 7 THRU 1_4-7 OF 7 FOR LANDS STATUS.
AREA-I
AREA-II
AREA-III
AREA-IVN
500 0 500 1000
CONTOUR INTERVAL: 10'
DATE OF PHOTOGRAPHY: May 23, 1998
Revised by
Aero-Graphics, Inc.
2930 South West Temple
Salt Lake City, Utah 84115
Revision photography: May 23, 1998
CERTIFICATION STATEMENT
I, Derek J. Rawson, hereby certify that this drawing was reviewed by me and that the information shown is complete and accurate to the best of my knowledge.
DEREK J. RAWSON
NEW MEXICO
17677
LICENSED PROFESSIONAL ENGINEER
PERMIT COPY
NM-0003-F
EXHIBIT 11-82
BHP NAVAJO COAL COMPANY
NAVAJO MINE
P.O. BOX 1717 FRUITLAND, NEW MEXICO 87416
AREAS II
ROADS AND RAILROADS
LOCATION MAP
PREPARED BY PJF
DRAWN BY PJF
SCALE 1" = 500'
APPROVED BY
DATE Sept. 09, 1995
MAP LOCATION: (See Lower Left Corner)