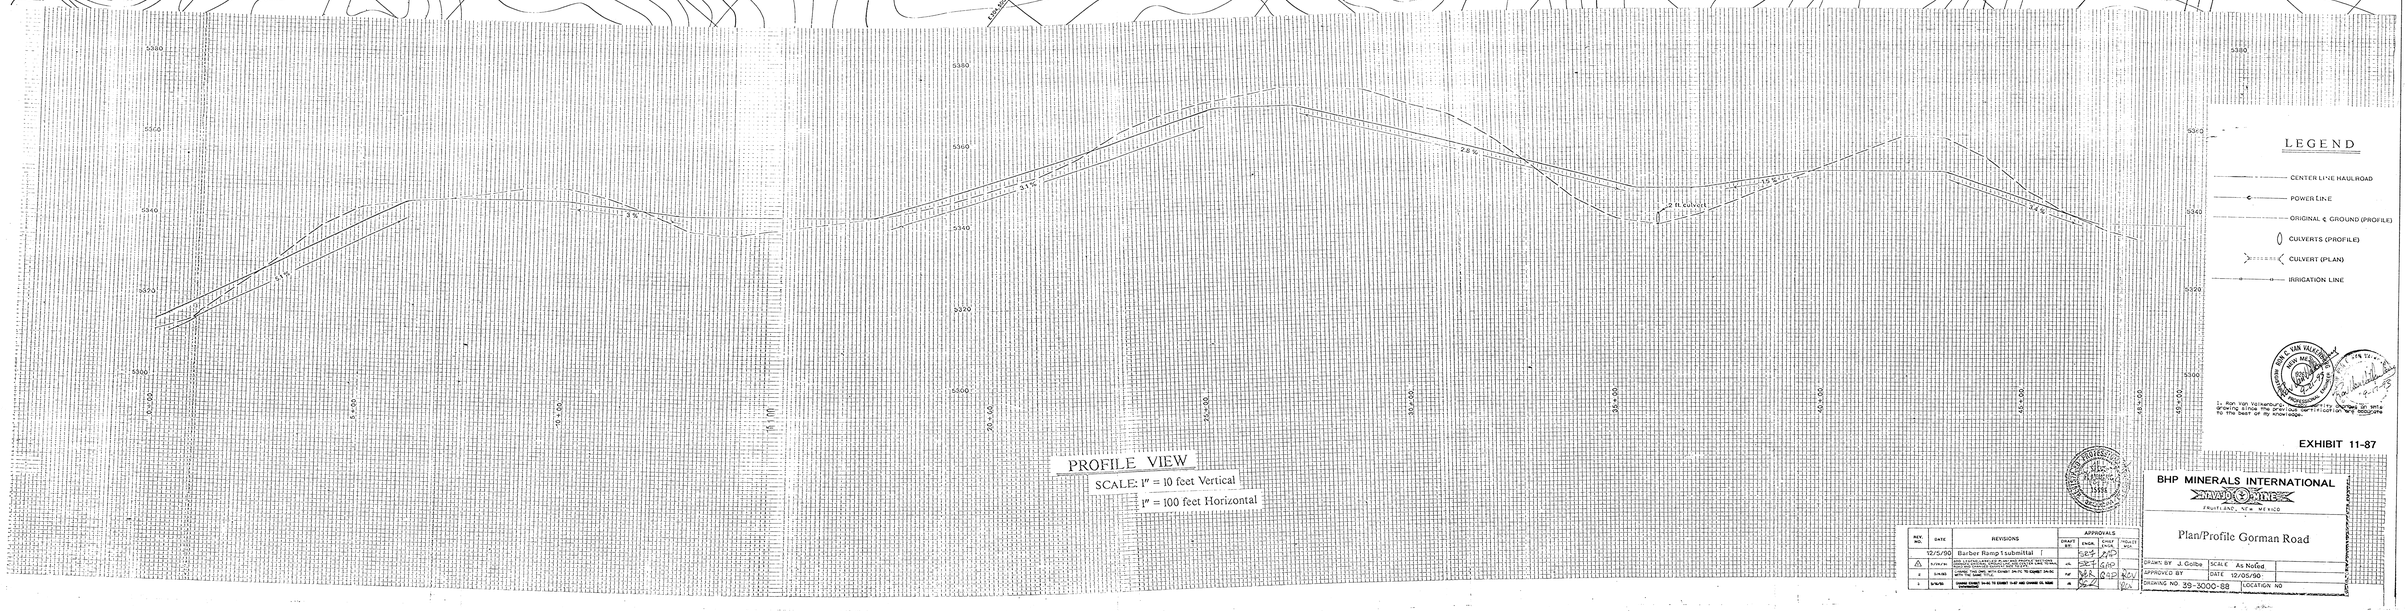


EXHIBIT 11-87

REV. NO.	DATE	REVISIONS	APPROVALS: DRAFT BY	ENGR.	CHIEF ENGR.	PROJECT MGR.
	12/5/90	Barber Ramp 1 submittal				
3	3/14/90	ADD CULVERT LOCATION ON PLAN VIEW AND TYPICAL CULVERT DETAIL ON PROFILE VIEW. ADD IRRIGATION LINE.	KA			
2	3/14/90	REVISED TO CHANGE ROD CHART ON PLTS TO CORRECT SCALE WITH THE SAME TITLE.	KJF			
1	3/14/90	CHANGE CHART SHEET TO CORRECT SCALE AND CHANGE CL NAME ACCORDINGLY.	JR			

BHP MINERALS INTERNATIONAL



Plan/Profile Gorman Road

DRAWN BY	J. Gollos	SCALE	As Noted
APPROVED BY		DATE	12/05/90
DRAWING NO.	39-3000-88	LOCATION	NO