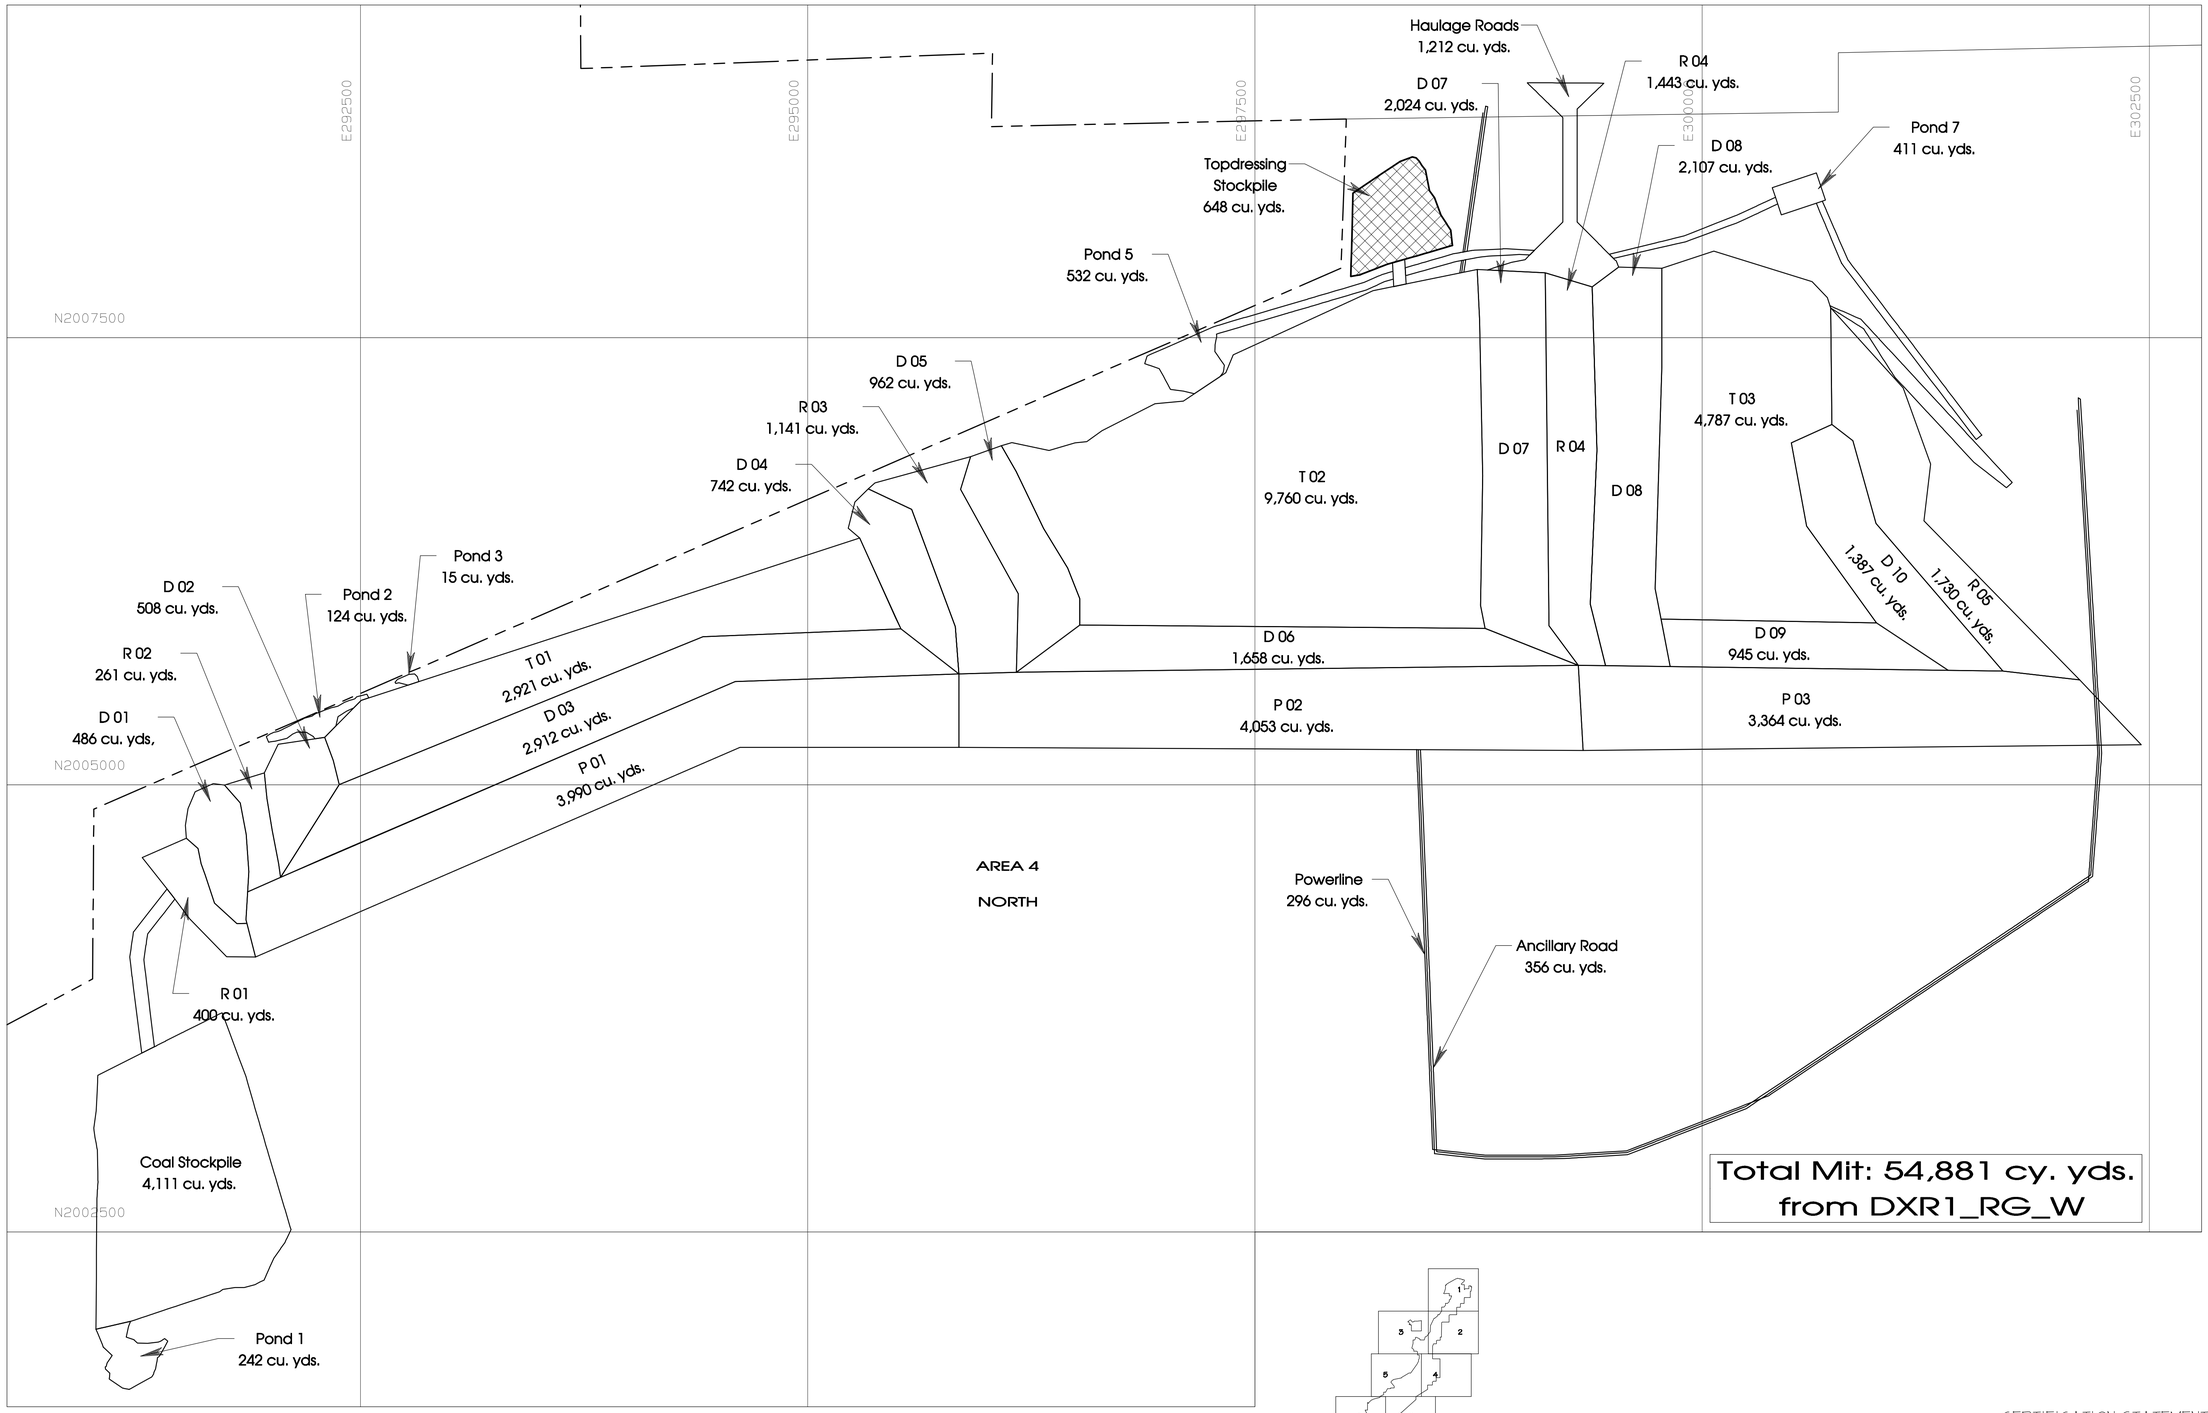

LOCATION MAP

SCALE: 1" = 400'

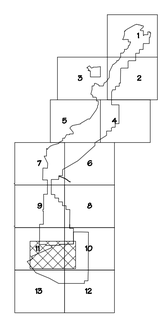

LEGEND

TOPSOIL STOCKPILE

LEASE BOUNDARY

CERTIFICATION STATEMENT

I, Ron C. Van Valkenburg, hereby certify that this drawing was reviewed by me and that the information shown is complete and accurate to the best of my knowledge.

RON C. VAN VALKENBURG
NEW MEXICO
9263
LICENSED PROFESSIONAL ENGINEER

REVISION	DATE
1. Submitted to OSM for Review	Oct. 17, 2004
2. Submitted to OSM for Review	May 01, 2009

PROJECT MANAGER: Ferguson Gorman
ENGR. of RECORD: Ron C. Van Valkenburg
REG. NO: 9263
SRVYR of RECORD:
REG. NO:

BHP-NAVAJO COAL CO.
NAVAJO MINE
PO BOX 1172 FRUITLAND, NEW MEXICO, 87416

ACCOUNT: AAN PERMITTING
DATE: May 01, 2009
DESIGNED BY: K.Logan
DRAWN BY: P.JFOSTER
CHECKED BY: K.Logan
APPROVED BY: Ferguson Gorman

LOCATION MAP

EXHIBIT 12-30E AREA-4N
BOND SPOIL MITIGATION
BOND SCENARIO 9/2014

DRAWING

SHEET
OF 0

G:\Departments\GS\OSM_SUBM\PER_PROG\CH_12_PAP EXHIBITS\BOND-2009\12-30_AAN_Bond-Data\Plot Data\exh-12-30E-aan-Bond Spoil Bond Scenario.pns
PJFoster Mon May 04 10:44:57 2009