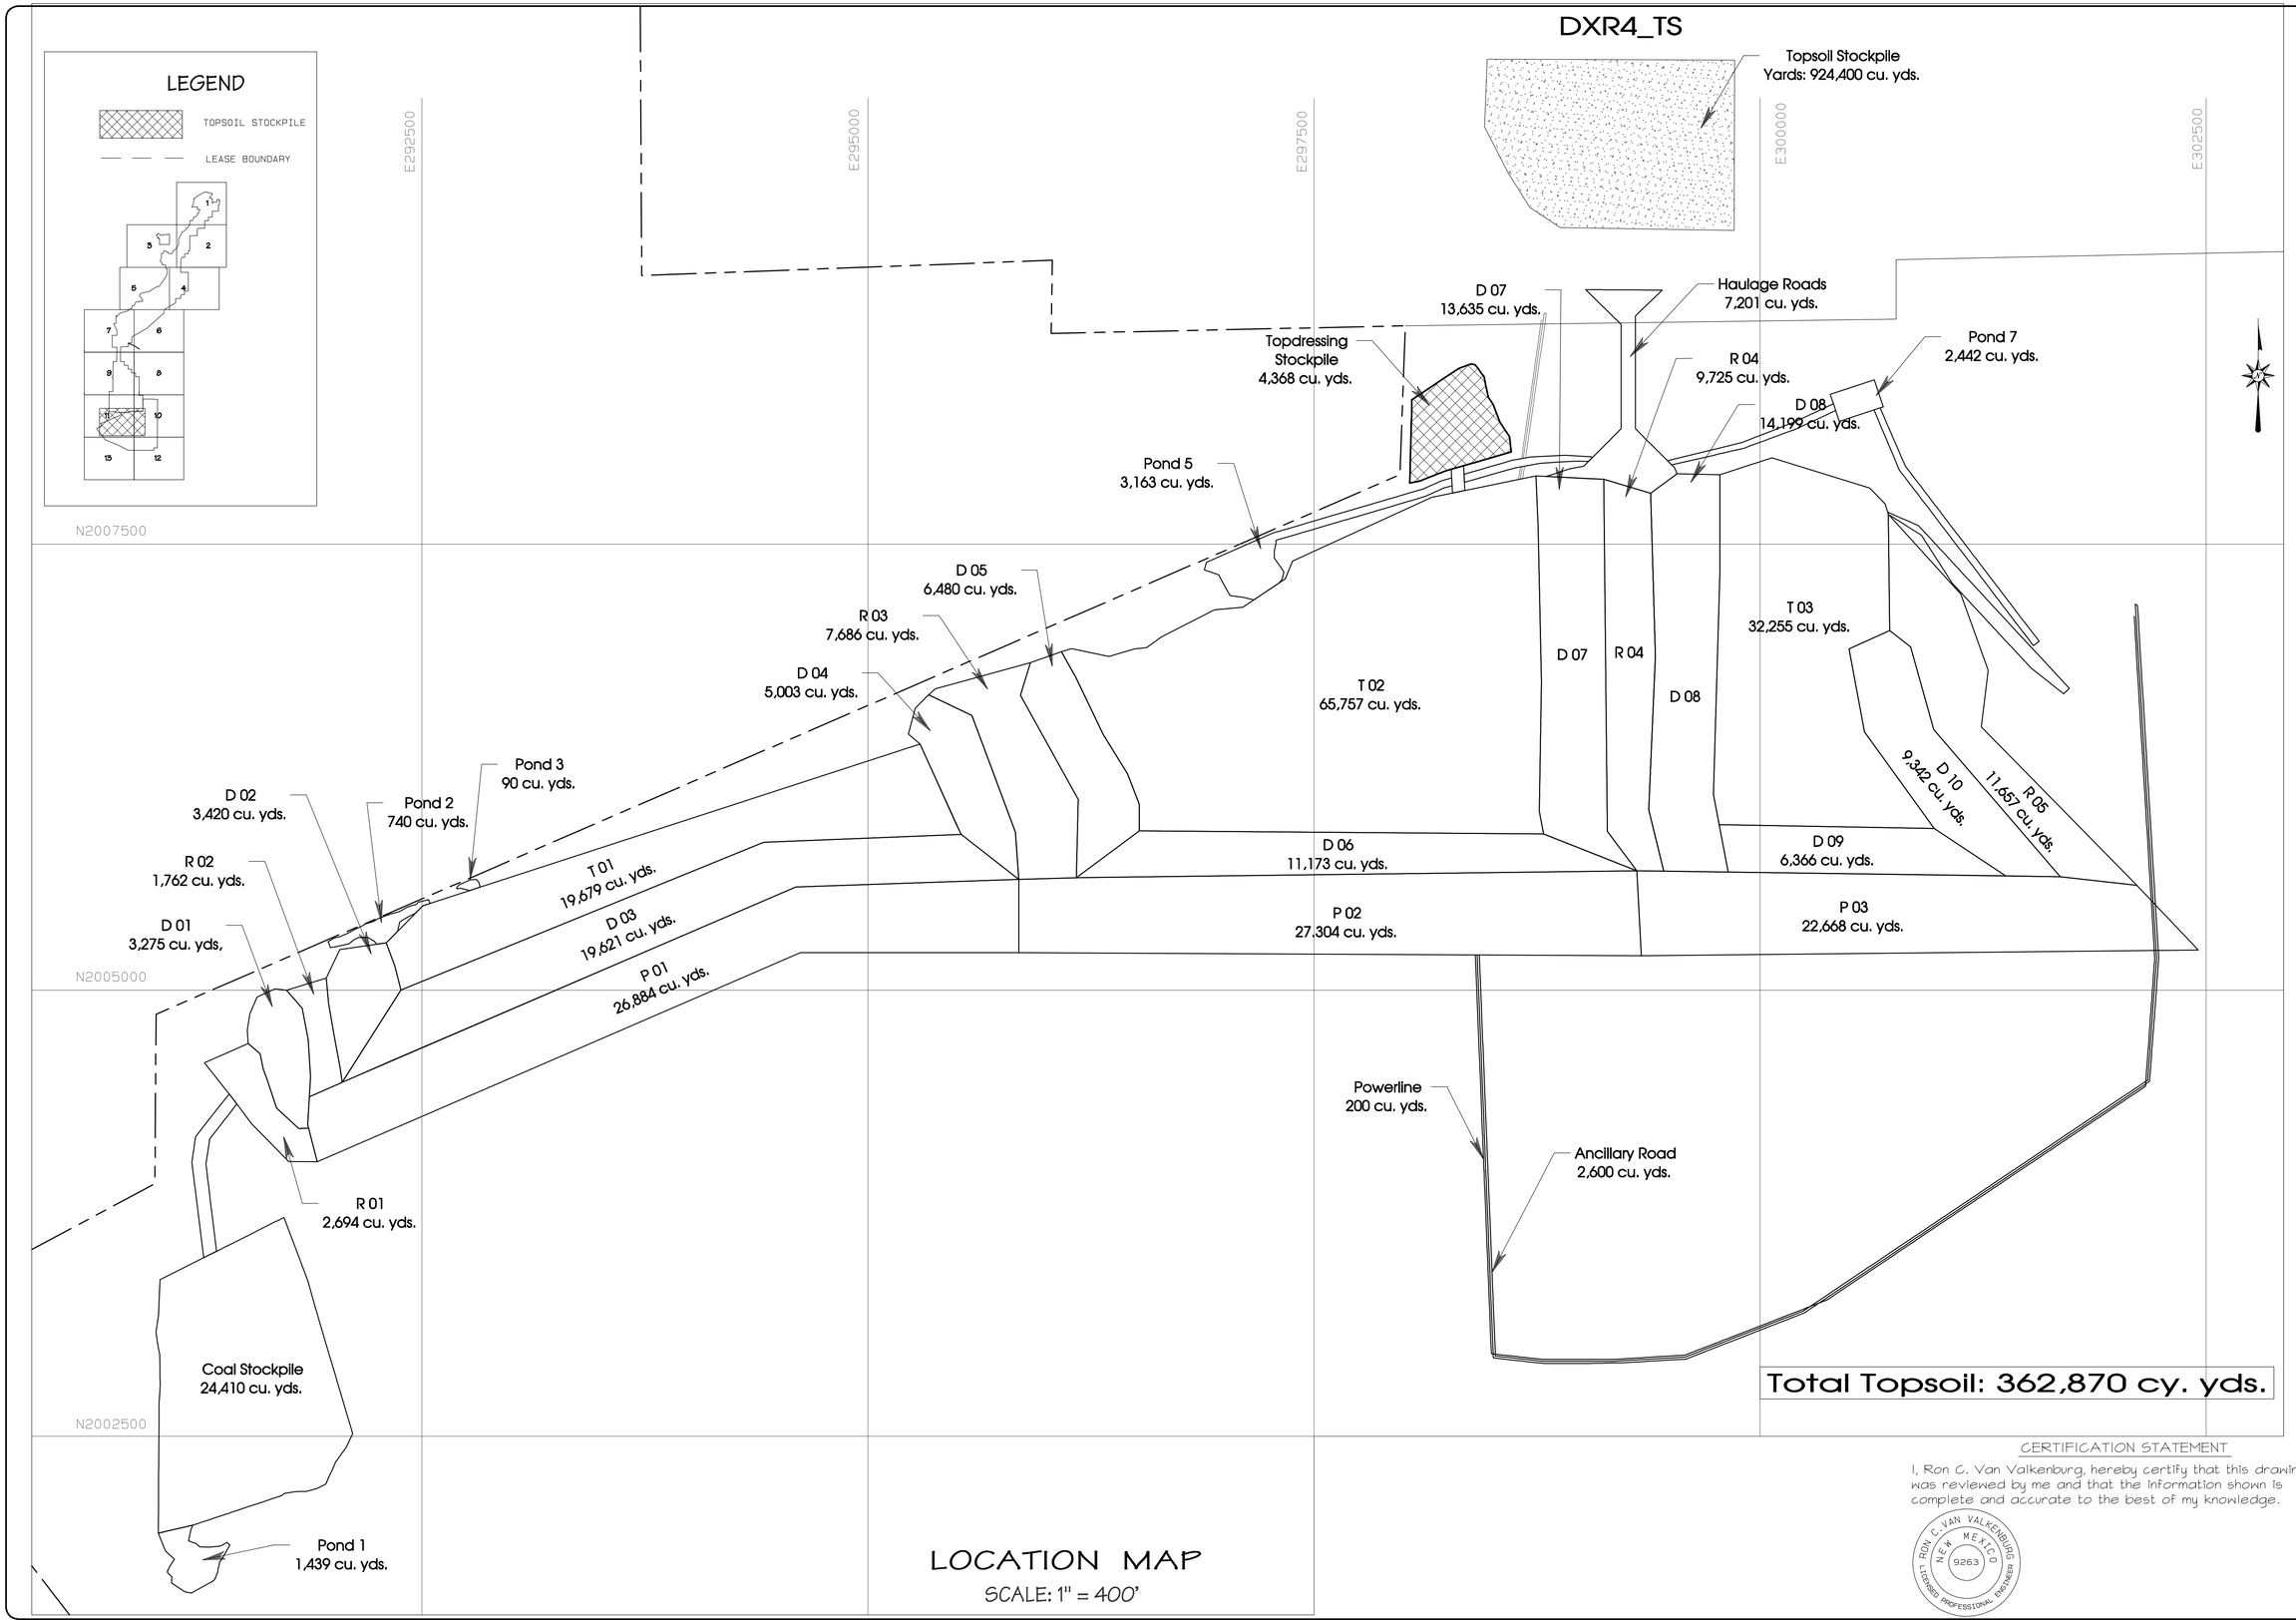

CERTIFICATION STATEMENT

I, Ron C. Van Valkenburg, hereby certify that this drawing was reviewed by me and that the information shown is complete and accurate to the best of my knowledge.

RON C. VAN VALKENBURG
NEW MEXICO
9263
LICENSED PROFESSIONAL ENGINEER

REVISION	DATE
1 Submitted to OSM for Review.	Oct. 17, 2004
2 Updated for Bond 1, Sheet 1 and Submitted to OSM for Review.	Mar. 01, 2009

PROJECT MANAGER: Ferguson Gorman
ENGR. of RECORD: Ron C. Van Valkenburg
REG. NO: 9263
SPVYR of RECORD:
REG. NO:

BHP-NAVAJO COAL CO.
NAVAJO MINE
PO BOX 1717, FRUITLAND, NEW MEXICO, 87416

ACCOUNT: AAN PERMITTING
DATE: May 01, 2009
DESIGNED BY: K.Logan
DRAWN BY: PJFOSTER
CHECKED BY: K.Logan
APPROVED BY: Ferguson Gorman

LOCATION MAP

EXHIBIT 12-30D AREA-4N
TOPDRESSING RELACEMENT
BOND SCENARIO 9/2014

DRAWING

SHEET
OF 0

G:\Departments\CDM_SUBMITS_2009\CHA_22_AAP EXHIBITS\BOND-2009\12-30_aAn_Bond Data\P101 Data tech-12-30D-aAn-topdressing Bond Section 14.prn
PJFoster Mon May 04 10:43:33 2009