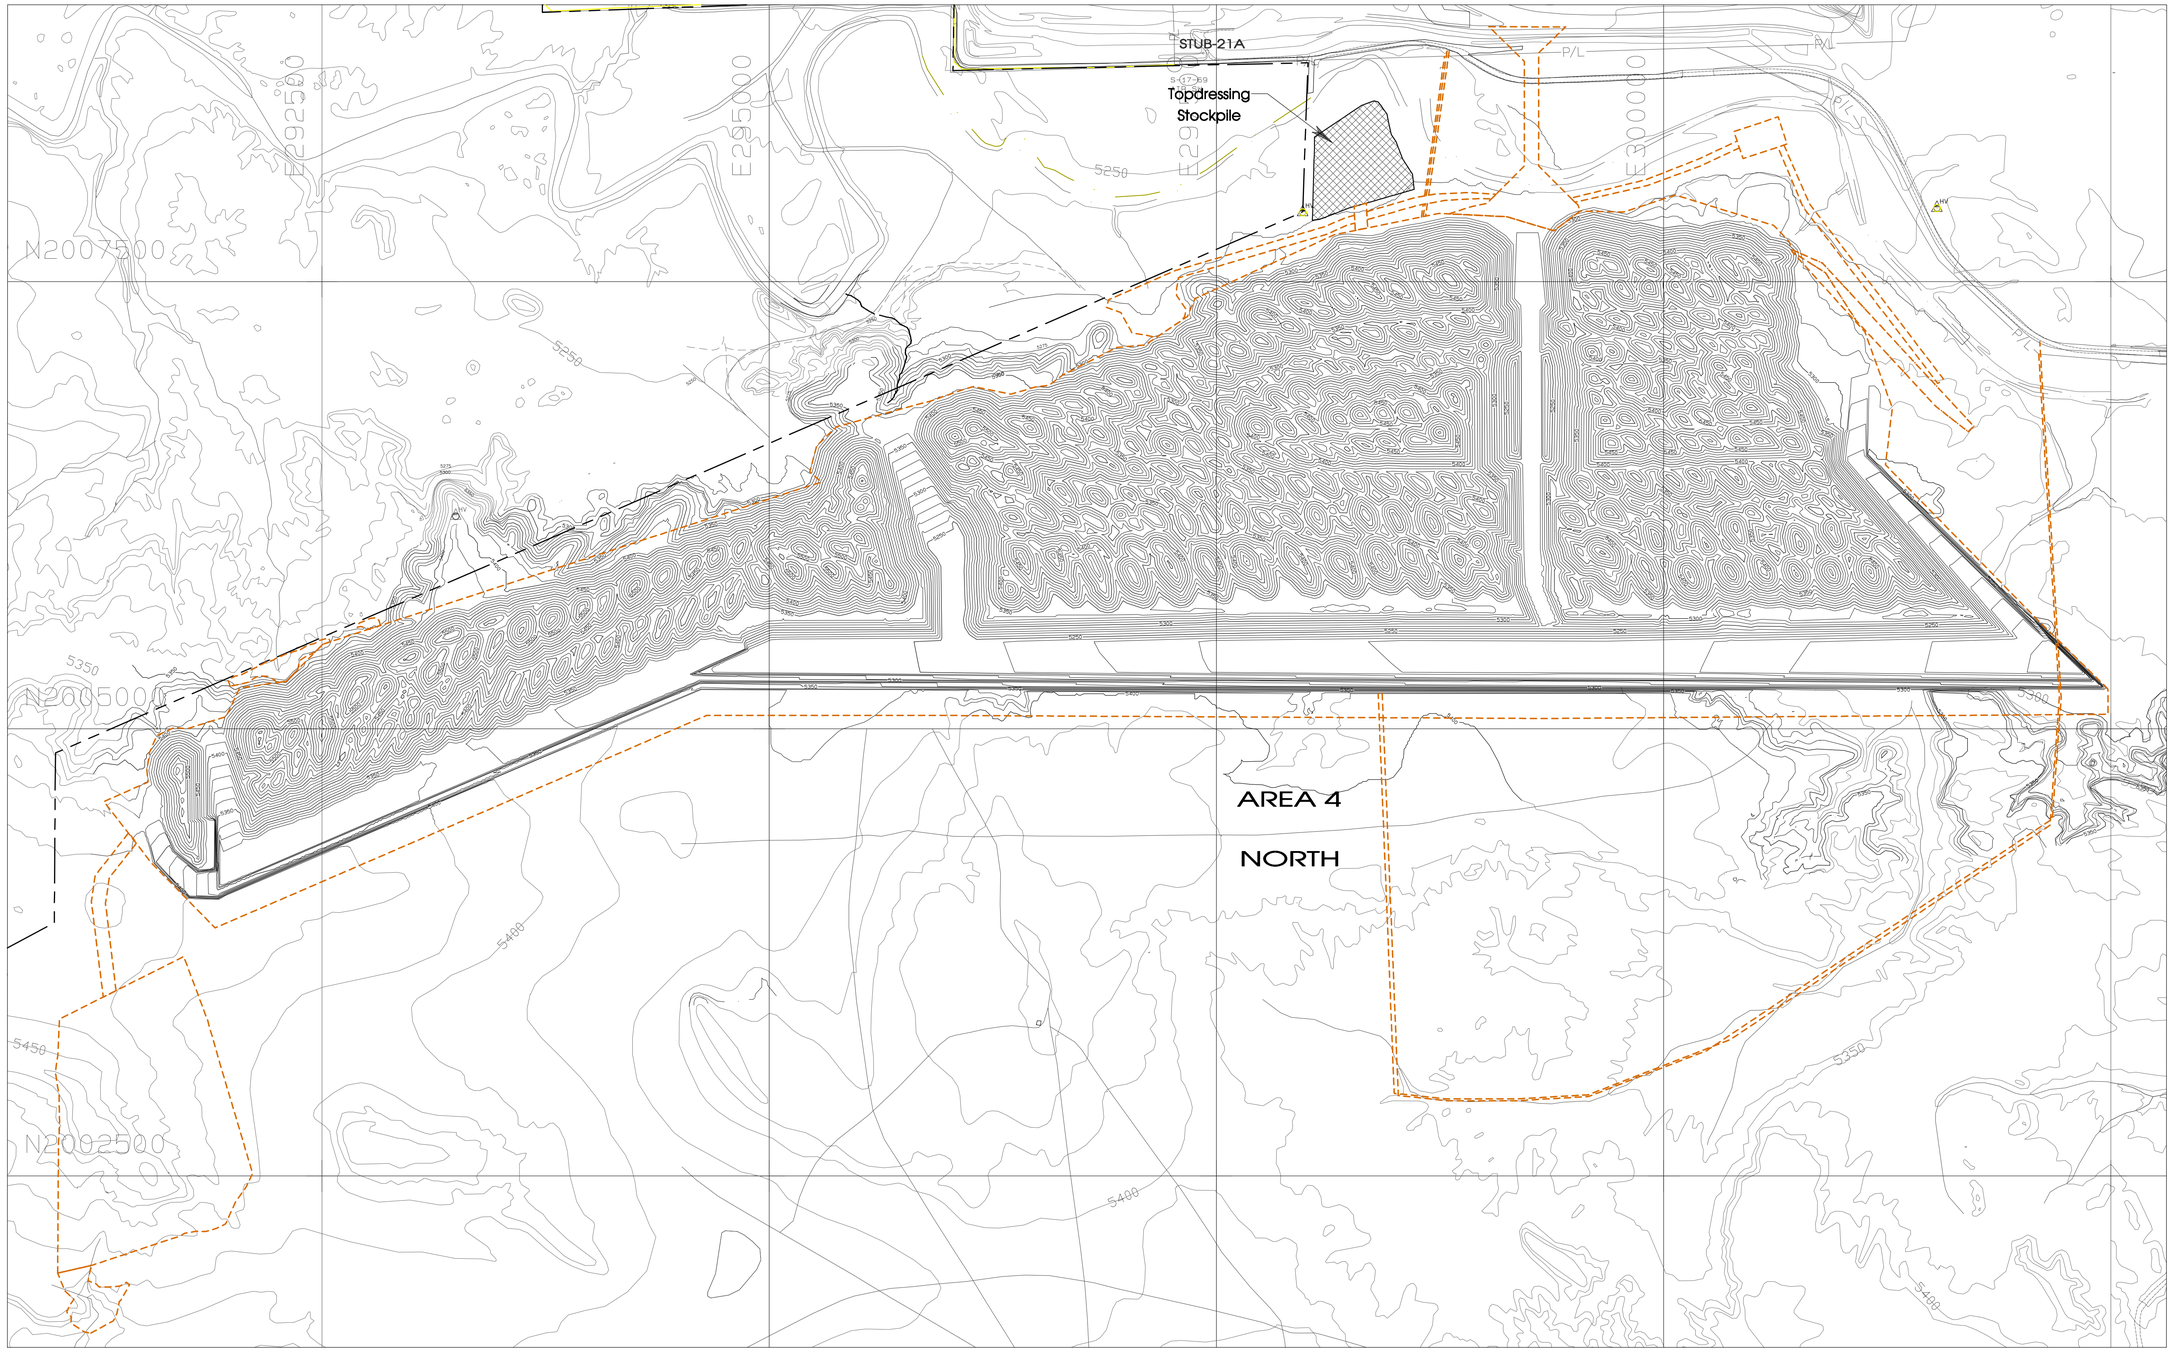

LOCATION MAP

SCALE: 1" = 400'

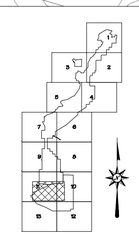

LEGEND

- 5300 — INDEX CONTOUR
- INTERMEDIATE CONTOUR
- LEASE BOUNDARY
- TOPSOIL REMOVAL

CERTIFICATION STATEMENT

I, Ron C. Van Valkenburg, hereby certify that this drawing was reviewed by me and that the information shown is complete and accurate to the best of my knowledge.

RON C. VAN VALKENBURG — NEW MEXICO — 9263 — LICENSED PROFESSIONAL ENGINEER

REVISION	DATE
1 Submitted to BHP for Review	Dec 01, 2009
2 Submitted for Permit Renewal and Submitted to BHP for Review.	Mar 01, 2009

PROJECT MANAGER: Ferguson Gorman
ENGR. of RECORD: Ron C. Van Valkenburg
REG. NO: 9263
SRVYR of RECORD:
REG. NO:

BHP-NAVAJO COAL CO.
NAVAJO MINE
PO BOX 1717 FRUITLAND, NEW MEXICO 87416

ACCOUNT: AAN PERMITTING
DATE: MAY 2009
DESIGNED BY: Kent Gorman
DRAWN BY: PJFOSTER
CHECKED BY: Kent Gorman
APPROVED BY: Ferguson Gorman

LOCATION MAP

EXHIBIT 12-30A AREA-4N
POST-MINE CONFIGURATION
BOND SCENARIO 9/2009

DRAWING

SHEET
OF 0

© Users\kent\VSN_SUBMPER_PROG\DN_12_PAP EXHIBITS\BOND-2009\12-30_AAN_Bond-Data\Plot Data\exh-12-30A-aan-post mining config.pro
Mon Nov 04 10:40:48 2009