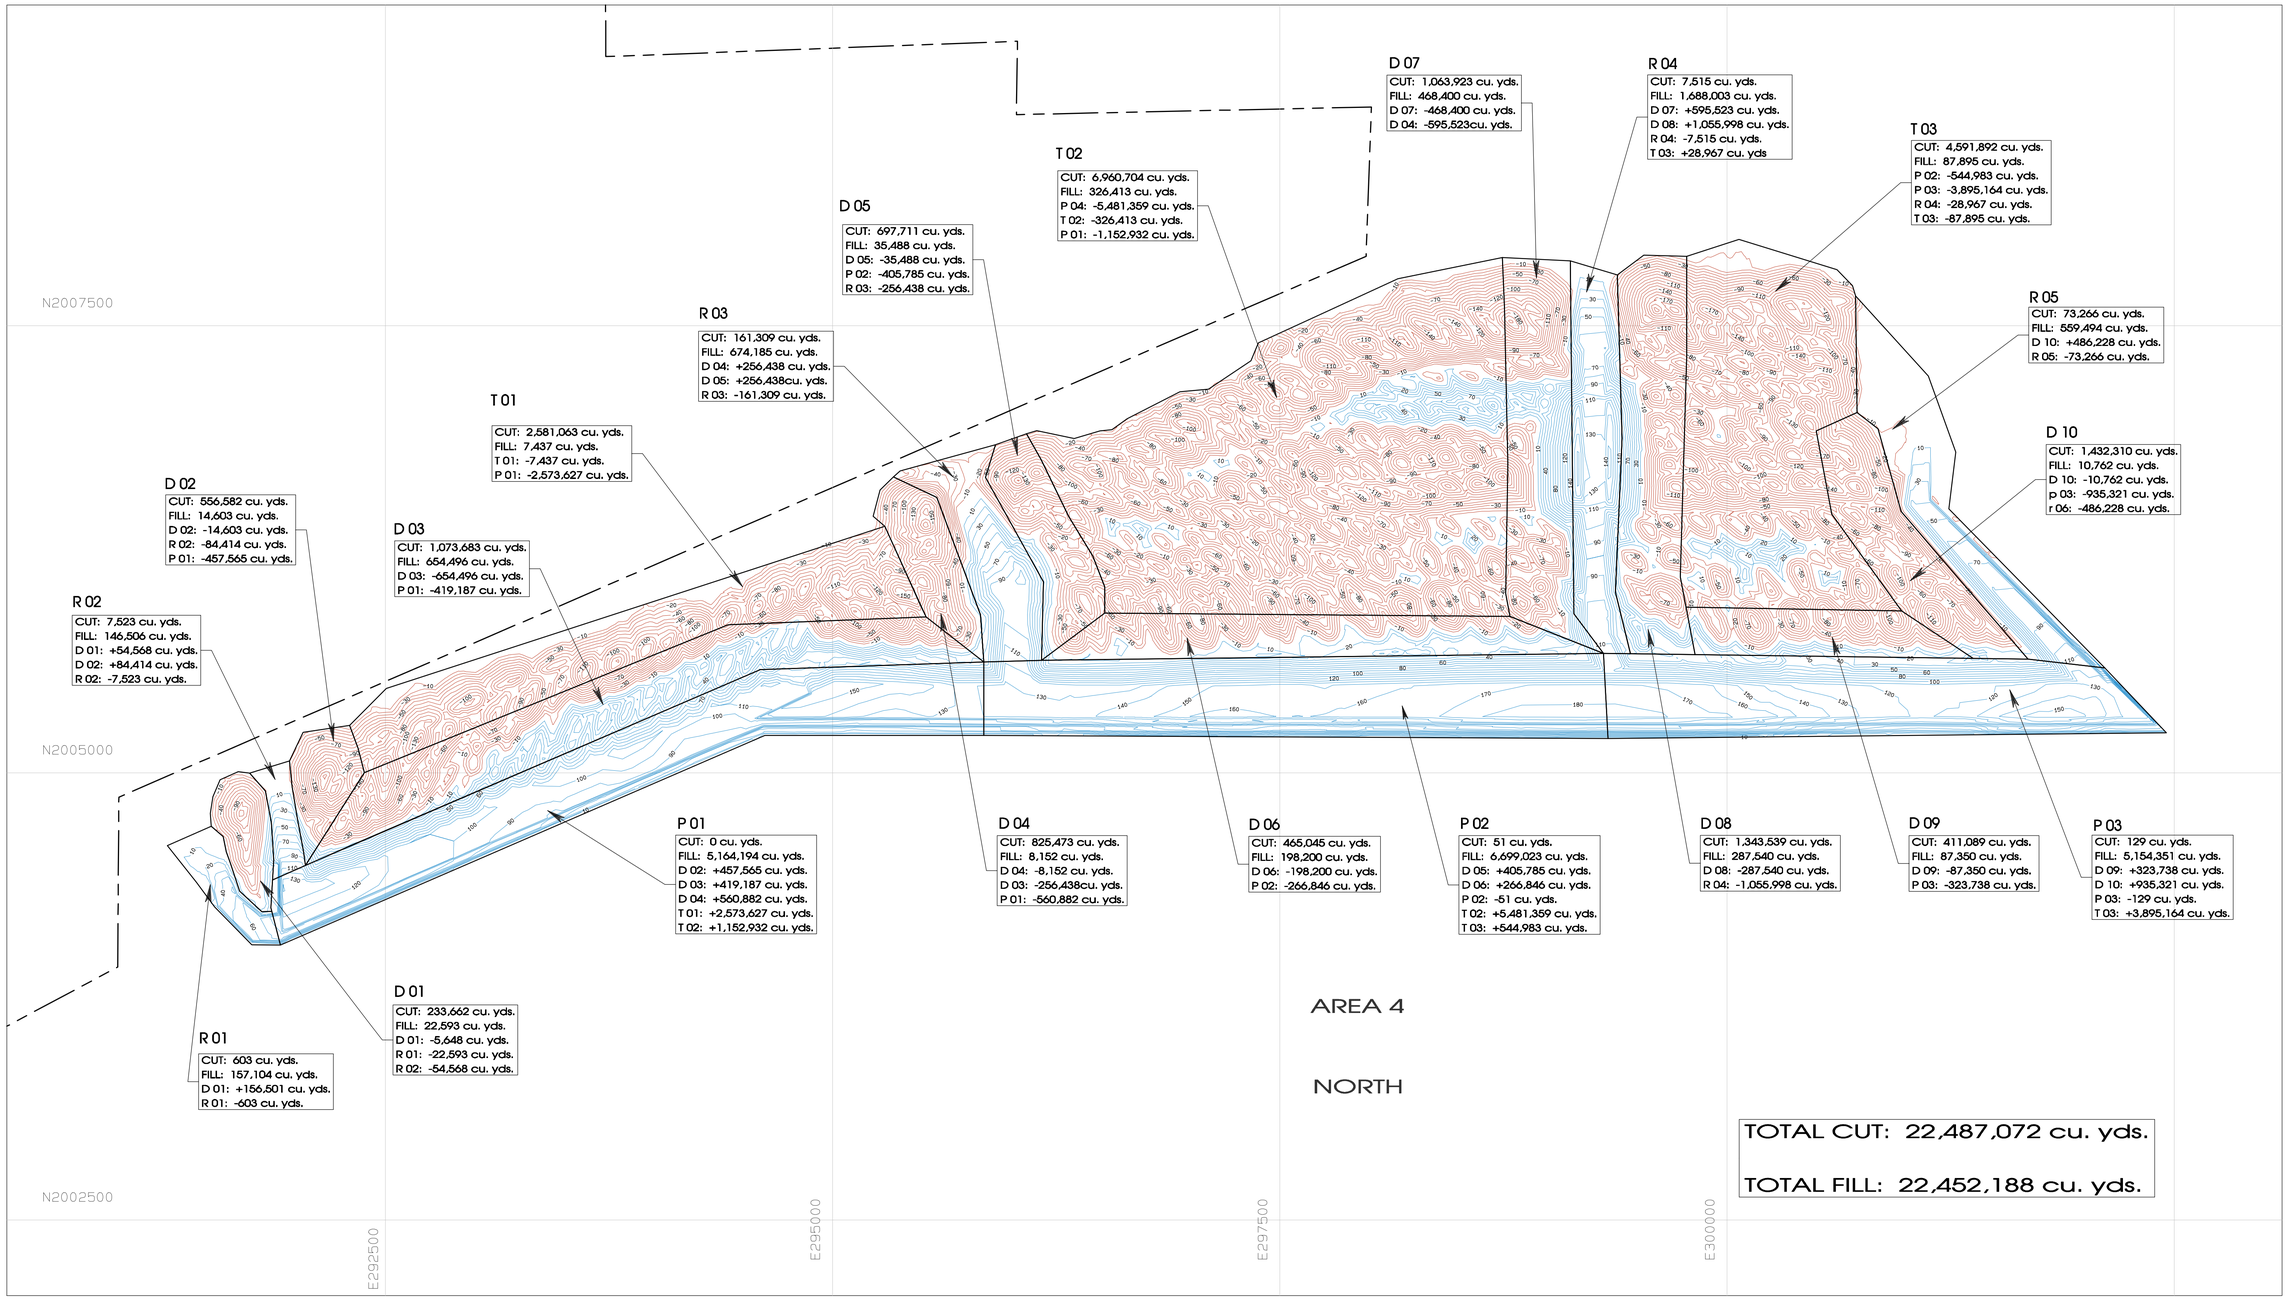

LOCATION MAP
SCALE: 1"=400'

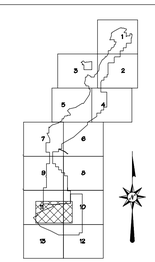

LEGEND

~10	CUT CONTOUR
20	FILL CONTOUR
— — —	LEASE BOUNDARY

CERTIFICATION STATEMENT

I, Ron C. Van Valkenburg, hereby certify that this drawing was reviewed by me and that the information shown is complete and accurate to the best of my knowledge.

RON C. VAN VALKENBURG
NEW MEXICO
9263
LICENSED PROFESSIONAL ENGINEER

REVISION	DATE
1. Submitted to OSM for Review.	Oct 13, 2004
2. Submitted Revised Report for Review.	May 01, 2009
2. to OSM for Review.	

PROJECT MANAGER: Ferguson Gorman
ENGR. of RECORD: Ron C. Van Valkenburg
REG. NO: 9263
SRVYR of RECORD:
REG. NO:

BHP-NAVAJO COAL CO.
NAVAJO MINE
PO BOX 1717, FRUITLAND, NEW MEXICO, 87416

ACCOUNT: A4N PERMITTING
DATE: MAY 01, 2009
DESIGNED BY: K. Logan
DRAWN BY: PJFoster
CHECKED BY: K. Logan
APPROVED BY: Ferguson Gorman

LOCATION MAP

EXHIBIT 12-30 – AREA-4N CUT/FILL CONTOURS AND BLOCKS BOND SCENARIO 9/2014

DRAWING

SHEET
OF 0

G:\Departments\GS\SUBMPER_PROJ\CH_12_PAP EXHIBITS\BOND-2009\12-30_a4n_Bond-Data\Plot Data\a4n-12-30-a4n-cut-fill contour_blocks.pro
PJFOSTERMon May 04 10:36:41 2009