Original Certified signed exhibits are maintained at the Mine Site and OSM

REV. No.	DATE	DRAFT. BY	REVISION DESCRIPTION	ENG.	E.G.	P.E.
09-B	7-12-09	PJF	ADDED IBR EASTSIDE OF LOWE PIT AND SUBMITTED TO OSM FOR REVIEW.	KA/SSmith	YB	KAB
09-A	5-01-09	PJF	Updated for permit Renewal and submitted to OSM for Review.	WJ Napoleon	Y. Benally	R.C.V.
08-A	9-05-08	PJF	Updated exhibit and submitted OSM for Review.	BH/KL	YB	RCVV
A	4-21-04	PJF	Updated exhibit and submitted OSM for Review.	DJR	MC	LR

APPROVALS

CERTIFICATION STATEMENT

I, KEVIN A. BAHE, HEREBY CERTIFY THAT THE INFORMATION DISPLAYED ON THIS DRAWING IS COMPLETE AND ACCURATE TO THE BEST OF MY KNOWLEDGE.

KEVIN A. BAHE NEW MEXICO 17850 LICENSED PROFESSIONAL ENGINEER

Exhibit 12-28

BHP NAVAJO COAL COMPANY

NAVAJO MINE — SAFETY PAYS

P.O. BOX 1717 FRUITLAND, NEW MEXICO 87416

Area III

(Lowe/Dixon Area)

Bond Spoil Mitigation

Bond Scenario 9/2014

PREPARED BY WJ Napoleon	DRAWN BY PJF	SCALE 1" = 500'
APPROVED BY	DATE May 01, 2009	

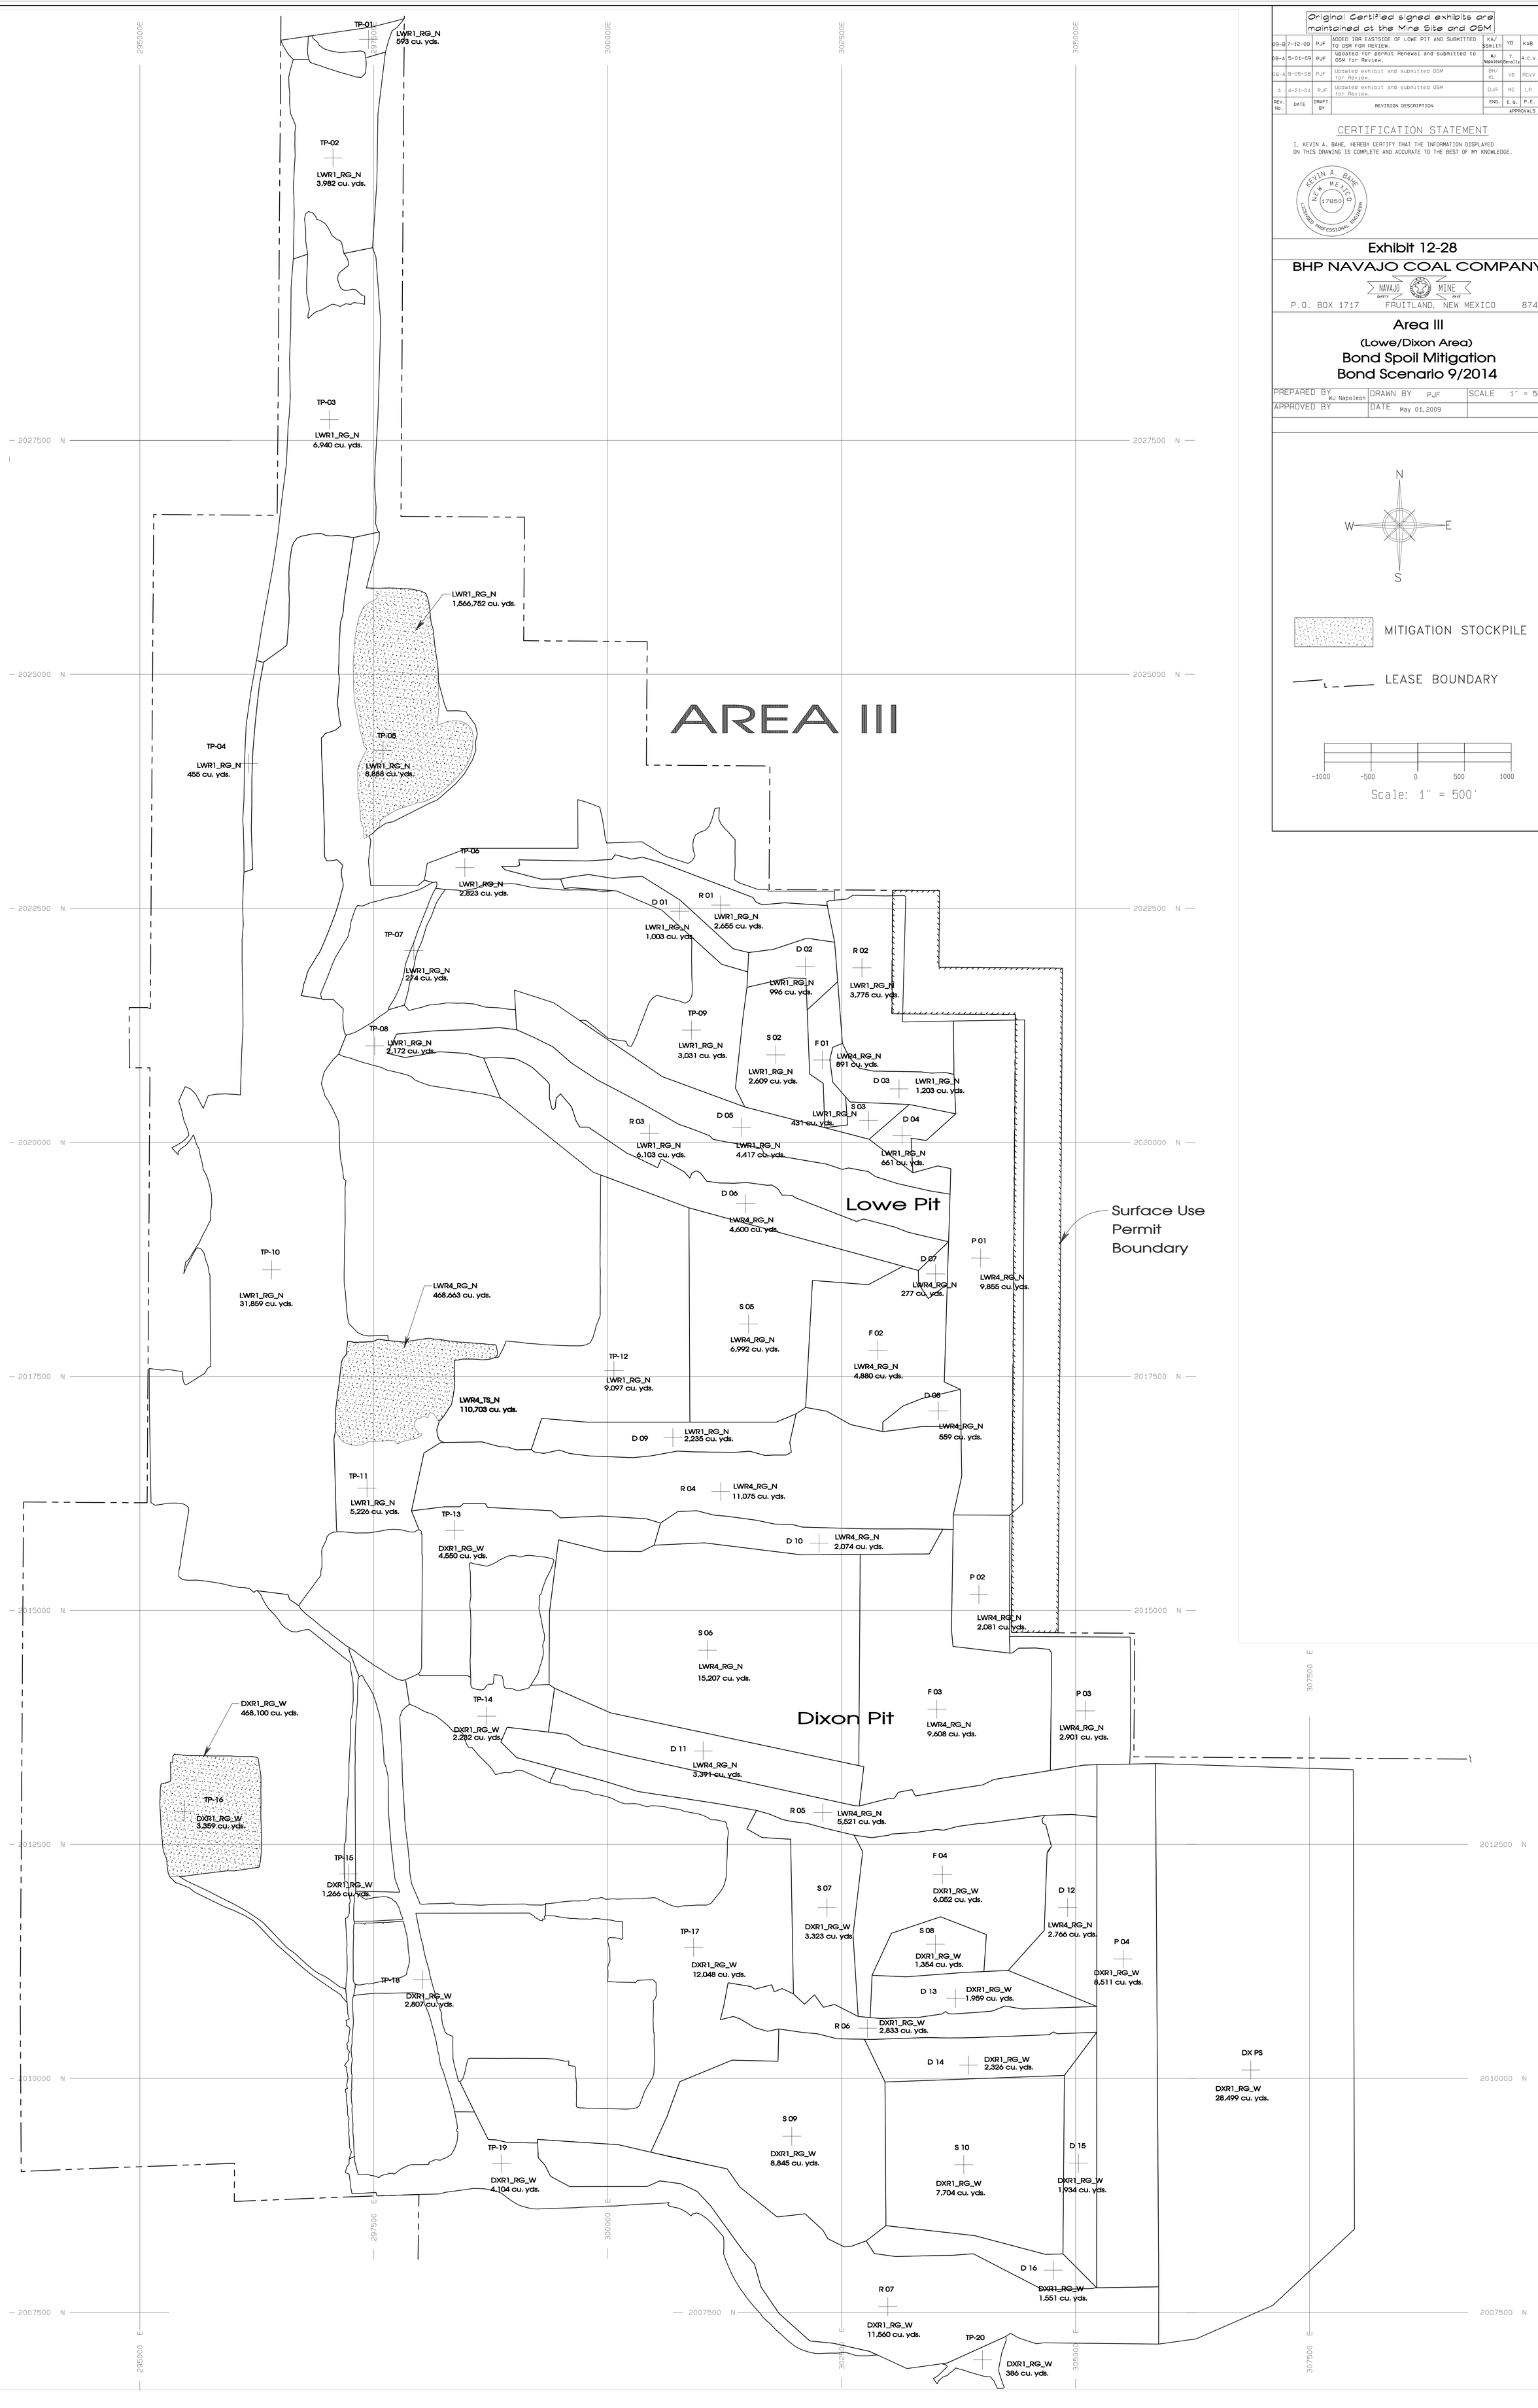

G:\Gs\OSM_SUBM\PER_PROG\CH_12_PAP EXHIBITS\BOND-2009\A3 BOND DATA\R9-Exh_12-28_A3_BSM.prc
PJFOSTER Mon Jul 13 15:13:00 2009