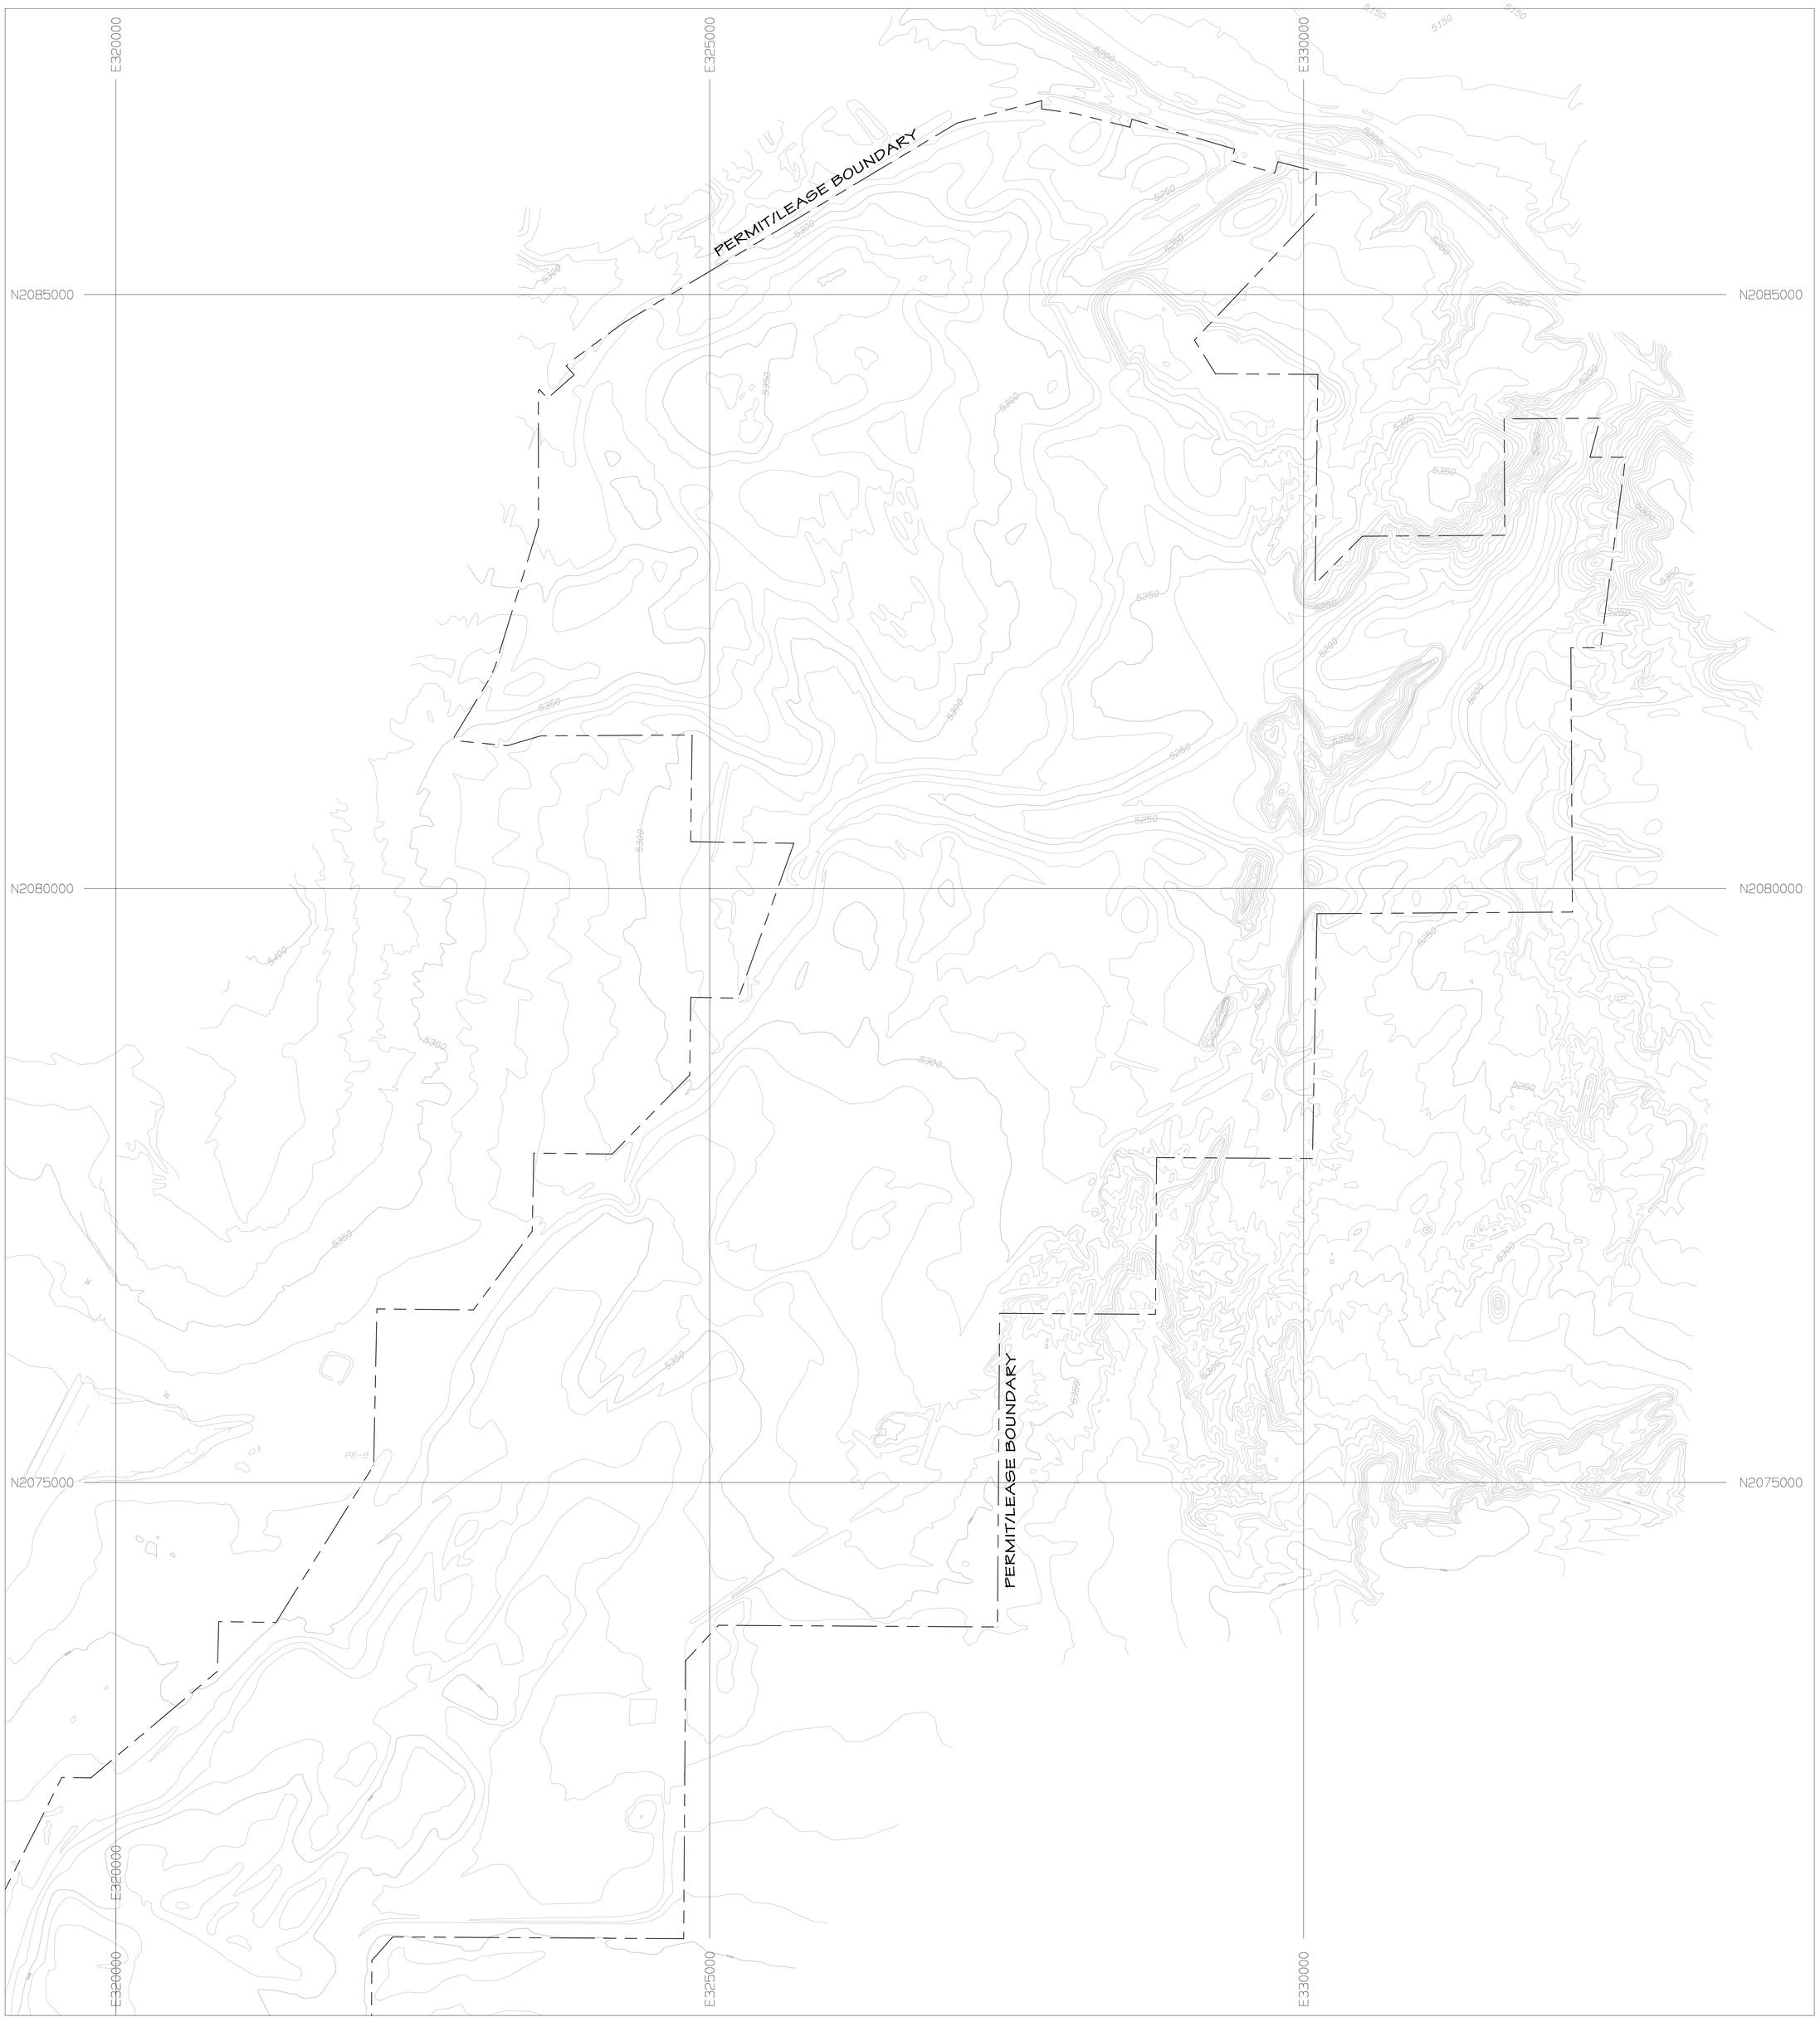

LEGEND

— — —	LEASE BOUNDARY
— — —	PERMIT BOUNDARY
×5338.5	SPOT ELEVATION
5300	INDEX CONTOUR
	INTERMEDIATE CONTOUR
218 △ 5422.45	HORIZ. & VERT. CONTROL
L-30	LEASE CORNER

GRAPHIC SCALE 1"=500'

500 0 500 1000 1500

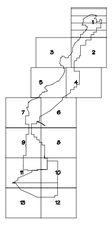

CERTIFICATION STATEMENT

I, Leonard Raymond, hereby certify that this drawing was reviewed by me and that the information shown is accurate and complete to the best of my knowledge.

LEONARD RAYMOND NEW MEXICO 6600 REGISTERED PROFESSIONAL ENGINEER

REV. No.	DATE	DRAFT. BY	REVISION DESCRIPTION	ENG.	E.G.	P.E.	P.S.	CHIEF ENG.
A	8/01/98	KBB	SUBMITTED TO OSM FOR APPROVAL	KBB	MC	LR		

APPROVALS

EXHIBIT 12-5

NAVAJO COAL COMPANY

NAVAJO MINE — SAFETY PAYS

P.O. BOX 1717 FRUITLAND, NEW MEXICO 87416

AREA I North

Final Surface Configuration

PREPARED BY KBB	DRAWN BY KBB	SCALE AS NOTED
APPROVED BY LR	DATE 8/01/98	
DWG LOC G:\Departments\Ds\OSM_SUBM\PER_PROG\Ch_12_PAP EXHIBITS\12-05A_A1-AOC\2006 Data\Area-1AOC_		