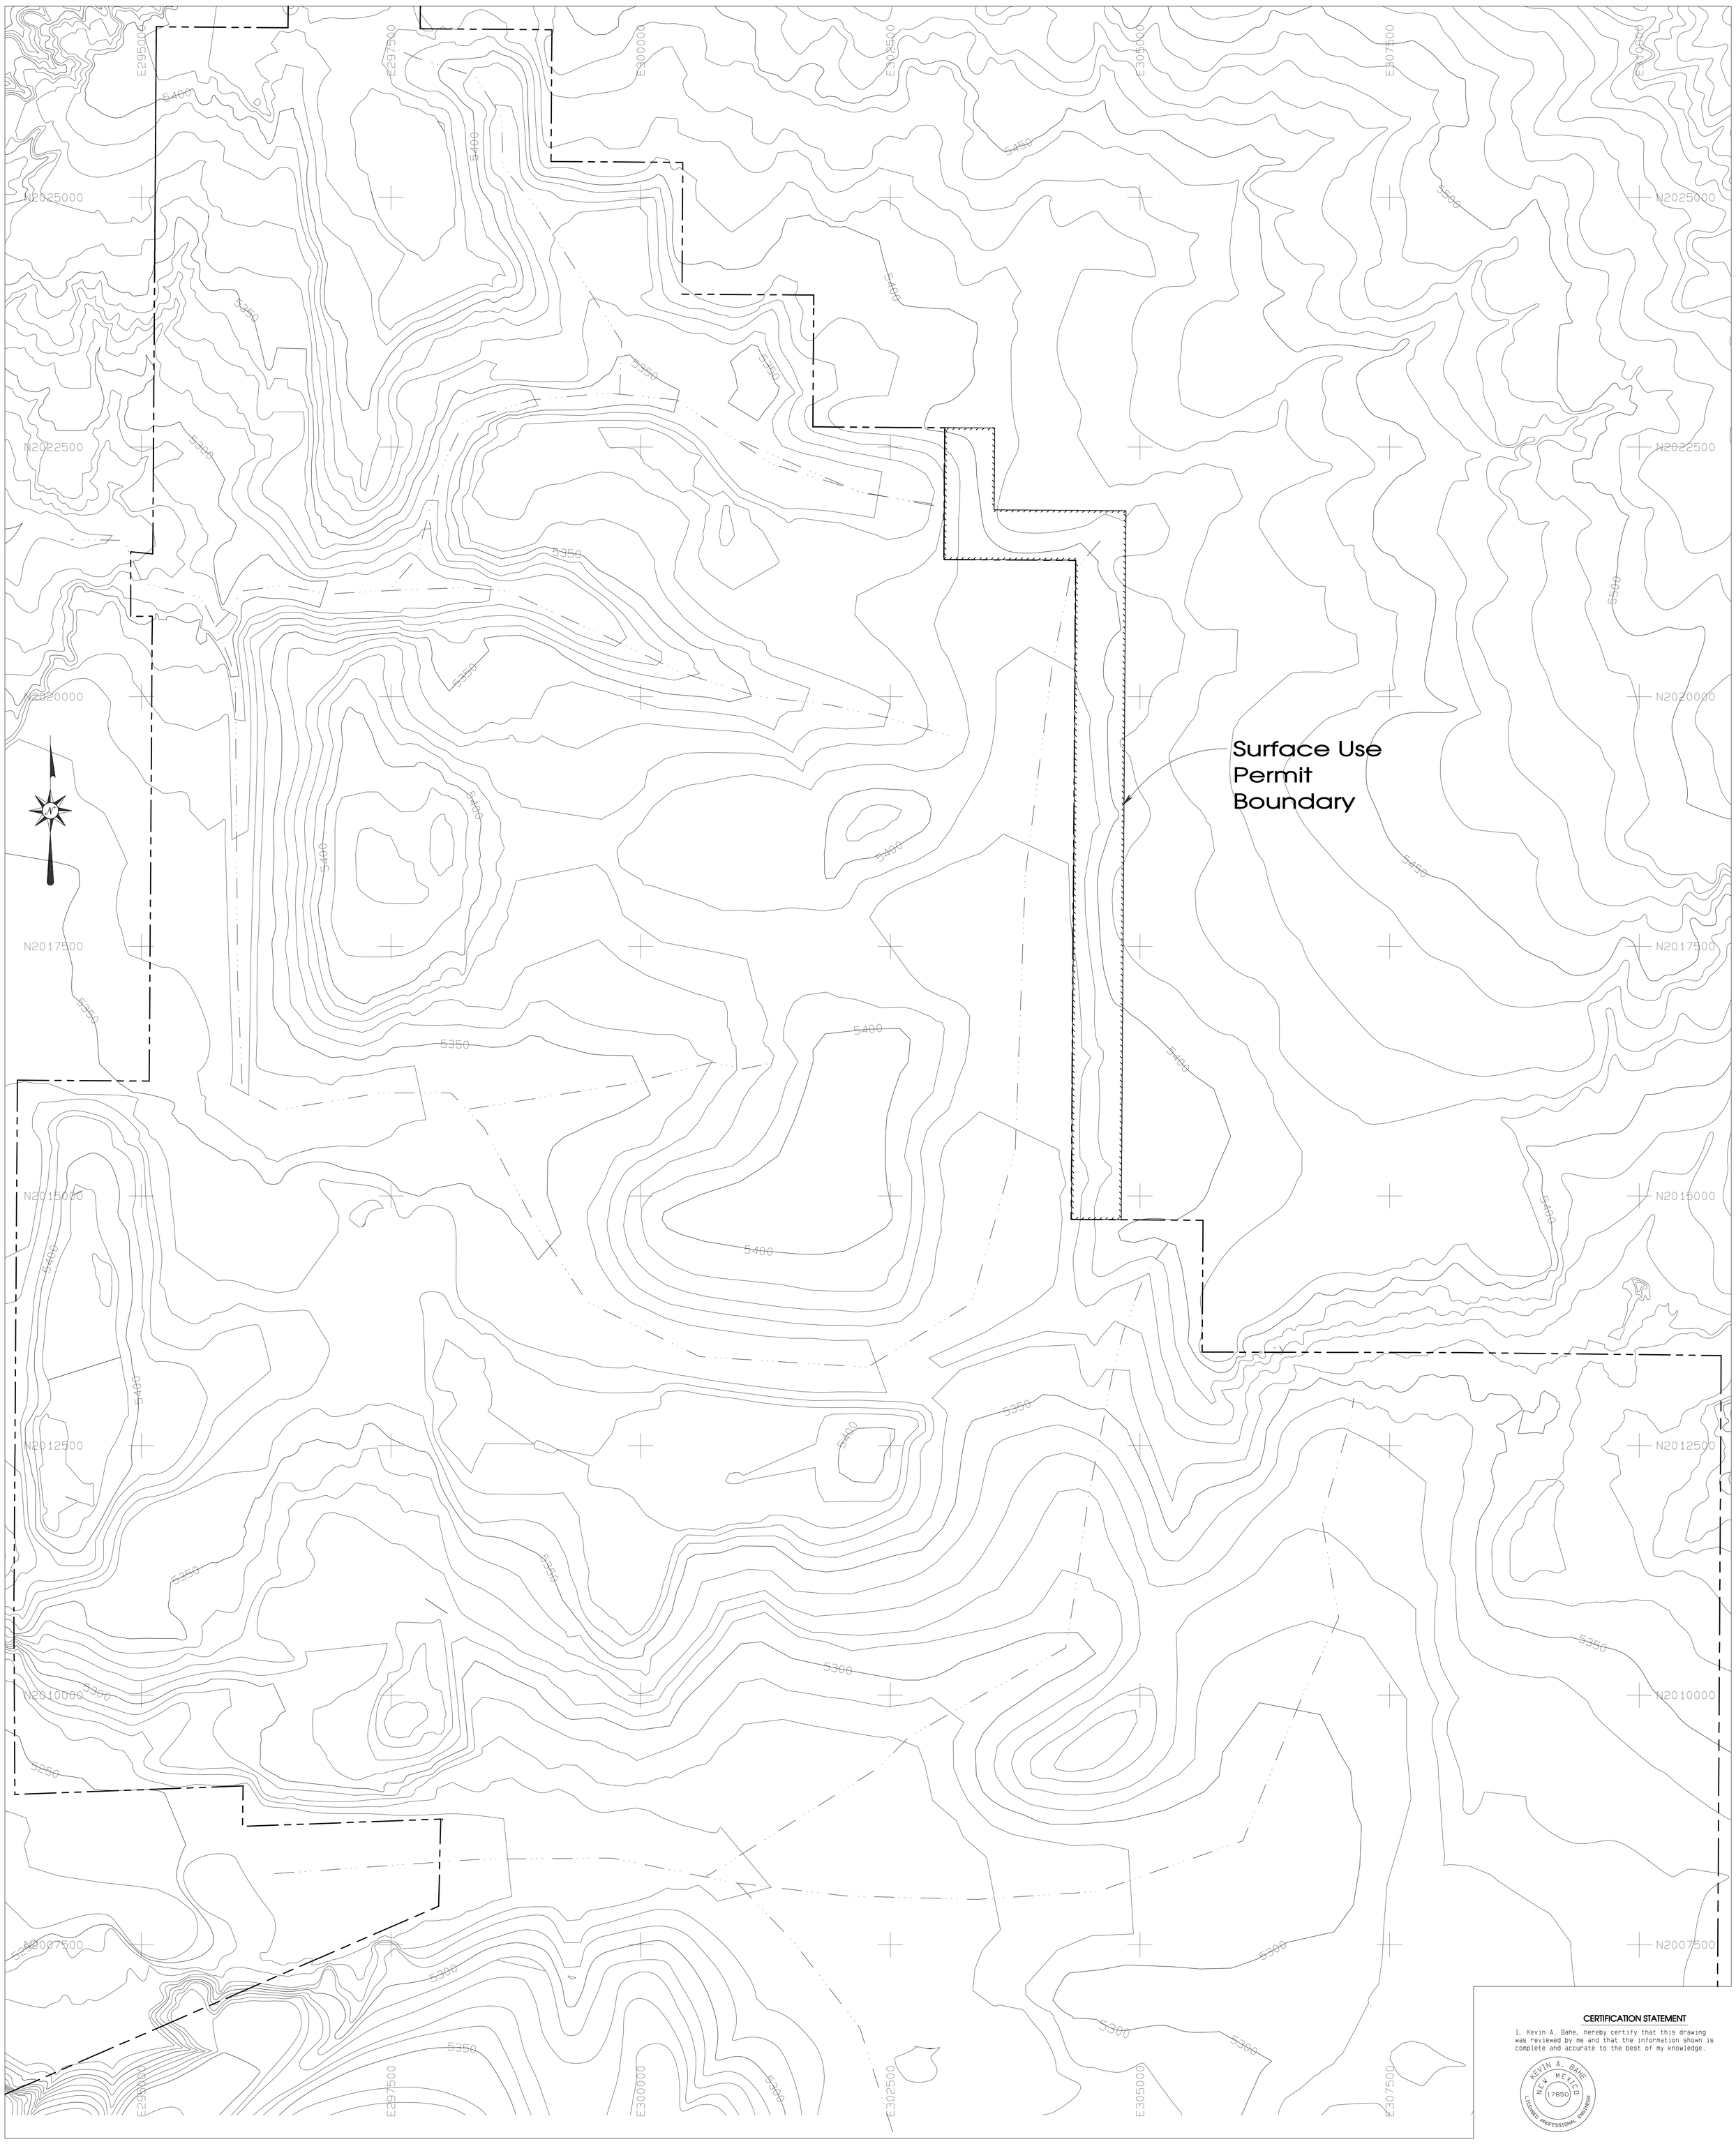

CERTIFICATION STATEMENT

I, Kevin A. Bahe, hereby certify that this drawing was reviewed by me and that the information shown is complete and accurate to the best of my knowledge.

KEVIN A. BAHE
NEW MEXICO
17850
LICENSED PROFESSIONAL ENGINEER

LEGEND

- ROAD
- WATERSHED
- BUILDING
- FENCE
- IRRIGATION LINE
- CULVERT
- DAM
- DRAINAGE
- RAILROAD
- TREES
- ×5338.5 SPOT ELEVATION
- 5300 INDEX CONTOUR
- INTERMEDIATE CONTOUR
- LEASE/PERMIT BOUNDARY
- DISTURBANCE LIMIT

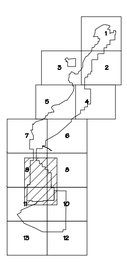

G:\Gb\OSM_SUBM\PER_PROG\CH_12_PAP EXHIBITS\12-07_AIII_A4N-AOC\2009 Data\R3-EXH 12-7_A3_FSC.pro
\Plot time: Wed Jul 15 11:03:27 2009

Original Certified signed exhibits are maintained at the Mine Site and OSM

REV. No.	DATE	DRAFT. BY	REVISION DESCRIPTION	ENG.	E.G.	P.E.
09-B	7-12-09	PJF	ADDED IBR EASTSIDE OF LOWE PIT AND SUBMITTED TO OSM FOR REVIEW.	Shawn Smith	YB	KAB
09-A	6-22-09	PJF	REVISED TO REFLECT FSC REVISIONS AND SUBMITTED TO OSM FOR APPROVAL.	KJ	YB	KAB
D	10-17-06	PJF	REVISED TO REFLECT FSC REVISIONS AND SUBMITTED TO OSM FOR APPROVAL.	LR	KJ	LR
C	3-17-03	PJF	AOC REVISION. SUBMITTED TO OSM FOR REVIEW AND APPROVAL.	LR	MC	LR
B	8-16-01	PJF	CHANGE SCALE FROM 1"=2000' TO 1"=500' IN THE TITLE BLOCK AREA AND RESUBMITTED TO OSM FOR REVIEW AND APPROVAL	LR	MC	LR
A	5-10-01	PJF	SUBMITTED TO OSM FOR REVIEW AND APPROVAL	LR	MC	LR

APPROVALS

EXHIBIT 12-7

BHP NAVAJO COAL COMPANY

NAVAJO MINE
SAFETY PAYS

P.O. BOX 1717 FRUITLAND, NEW MEXICO 87416

A-III
FINAL SURFACE CONFIGURATION

PREPARED BY PJF	DRAWN BY PJF	SCALE 1"= 500'
APPROVED BY LR	DATE 4-29-2001	