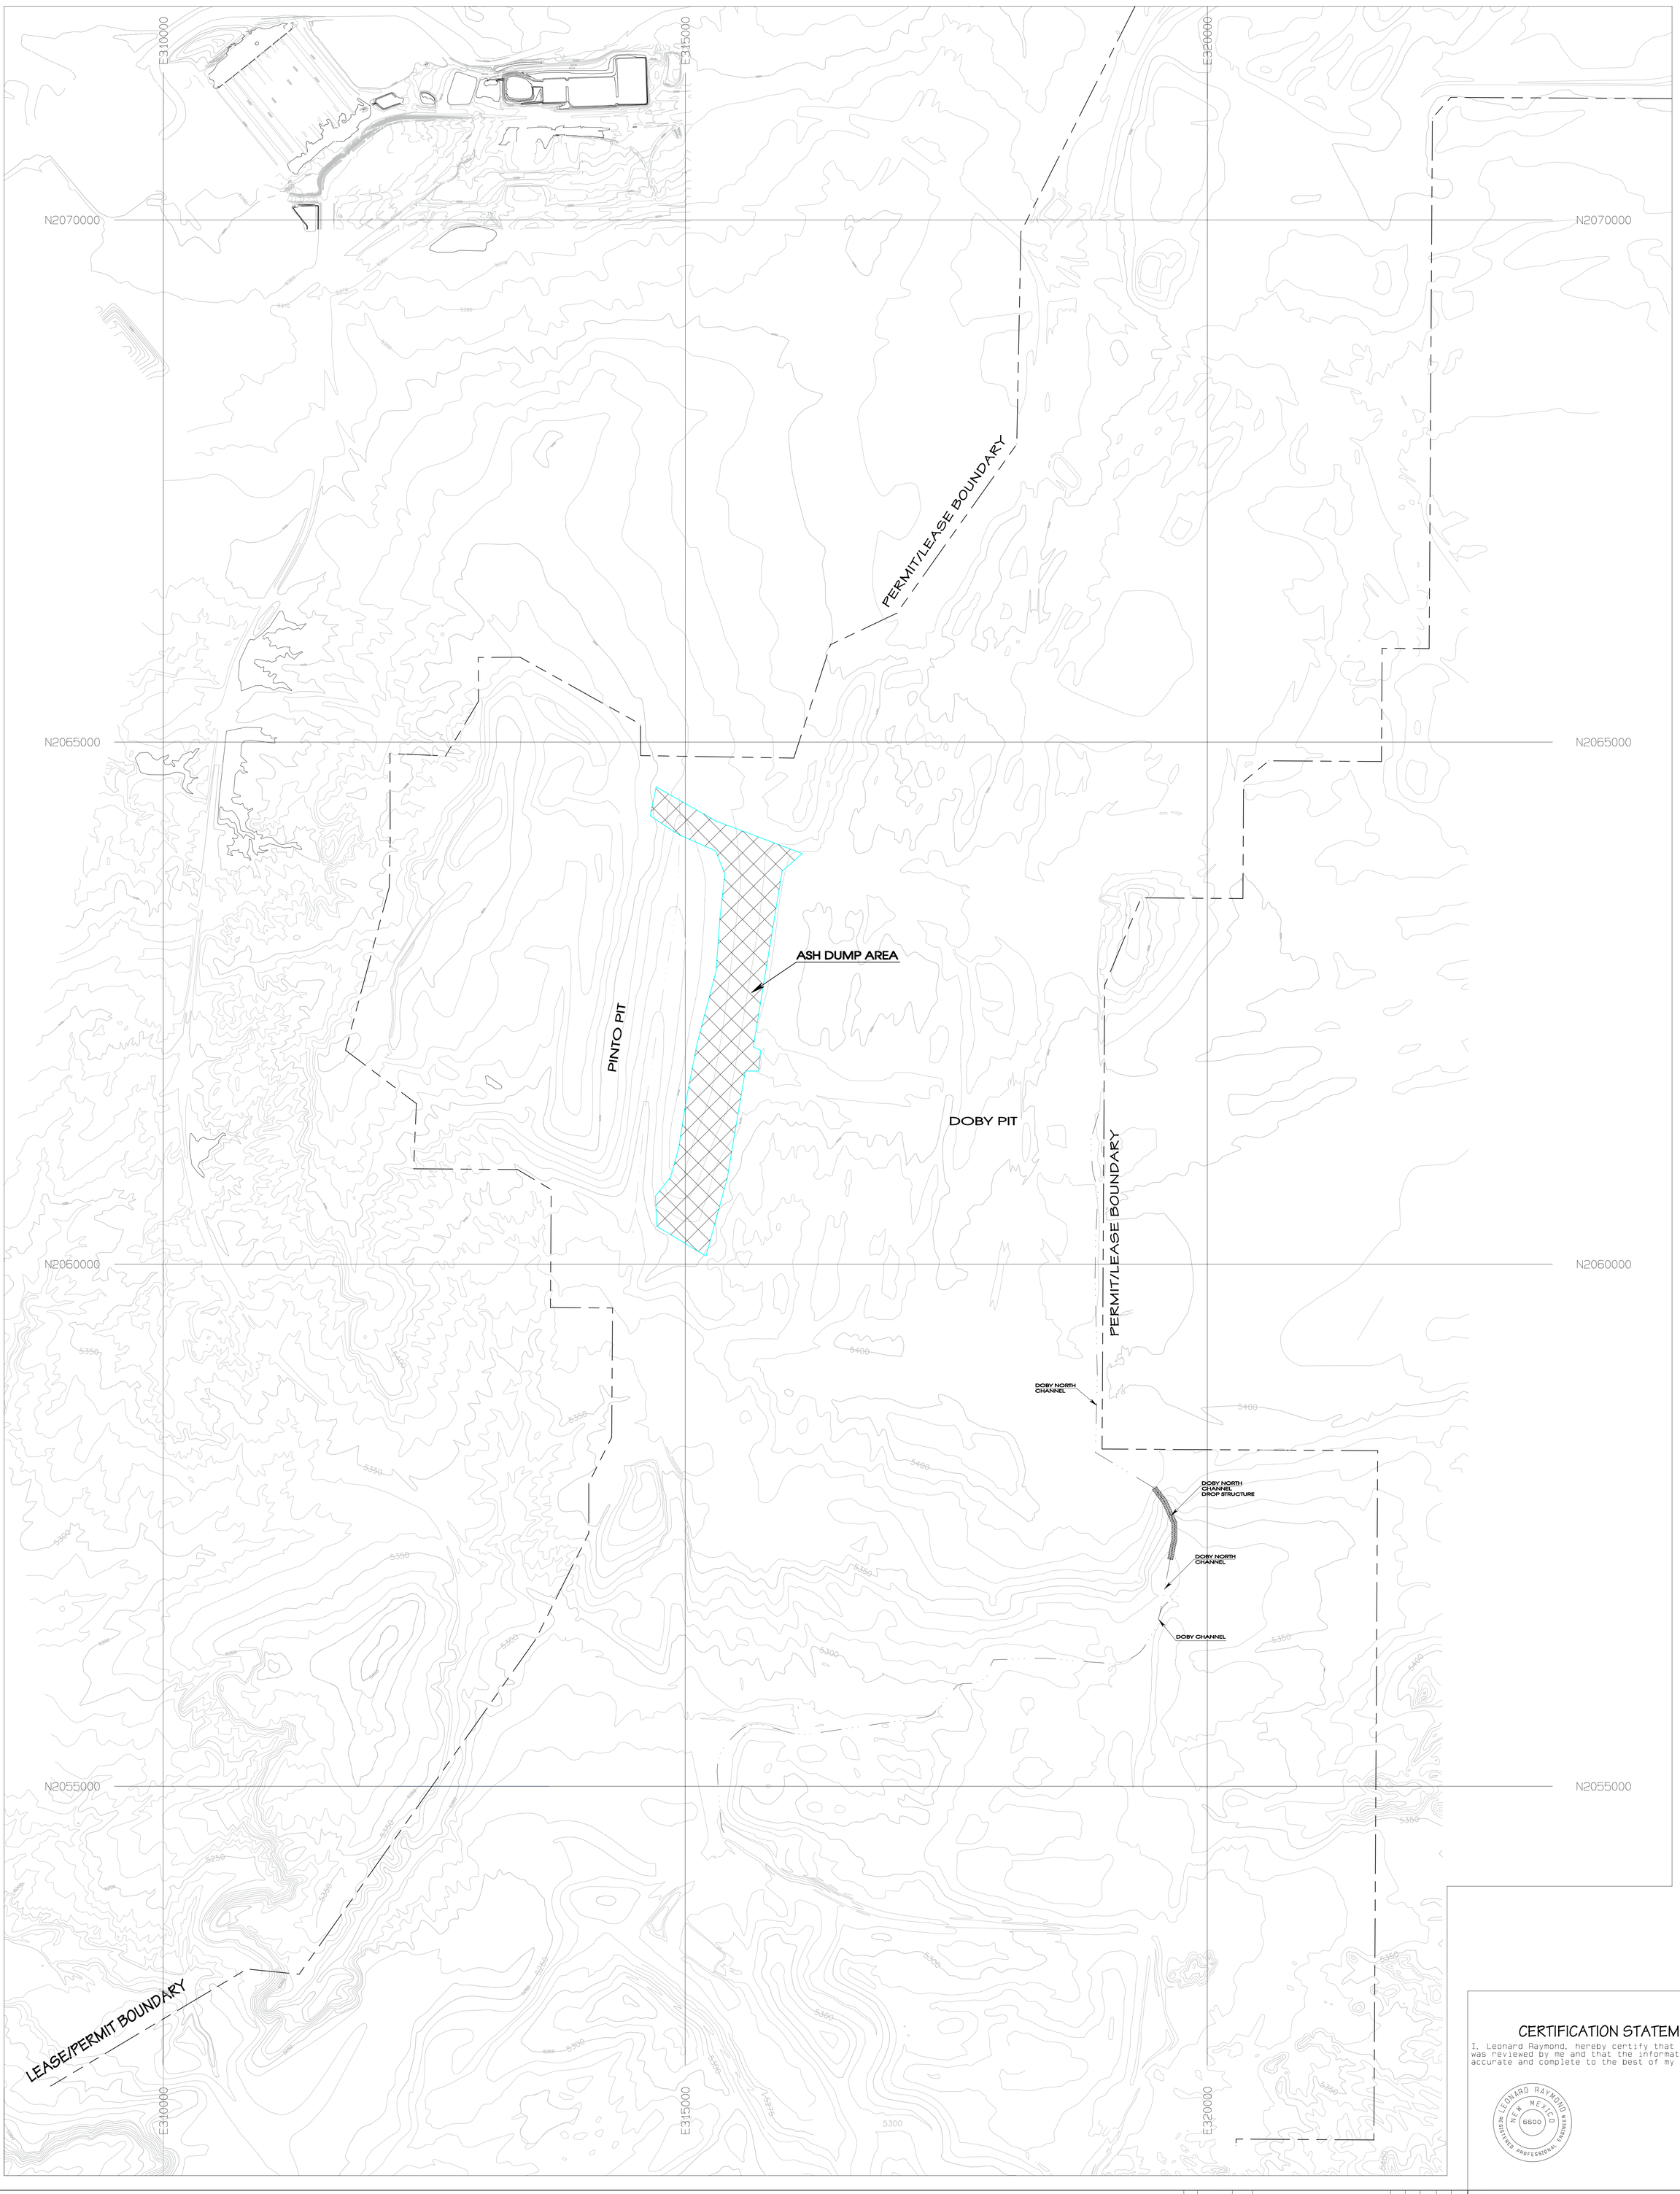

CERTIFICATION STATEMENT

I, Leonard Raymond, hereby certify that this drawing was reviewed by me and that the information shown is accurate and complete to the best of my knowledge.

LEONARD RAYMOND NEW MEXICO 6600 REGISTERED PROFESSIONAL ENGINEER

LEGEND

— — —	LEASE BOUNDARY
— — —	PERMIT BOUNDARY
×5338.5	SPOT ELEVATION
5300	INDEX CONTOUR
	INTERMEDIATE CONTOUR
218 5422.45	HORIZ. & VERT. CONTROL
L-30	LEASE CORNER

GRAPHIC SCALE 1"=500'

500 0 500 1000 1500

REV. No.	DATE	DRAFT. BY	REVISION DESCRIPTION	ENG.	E.G.	P.E.	P.S.	CHIEF ENG.
D	1-10-07	PJF	Revised FSC at Pinto, removed Drop Structure and submitted to OSM for Review.	LR	KJ	LR		
C	9-26-06	PJF	Revised FSC at Pinto, change Ash Dump Bndy, added North Doby Channel and Drop Structures, submitted to OSM for Review.	LR	KJ	LR		
B	10-21-99	PJF	ADDED FUTURE ASH DISPOSAL AREA BOUNDARY AND SUBMITTED TO OSM FOR APPROVAL	CN	MC	LR		
A	8/01/98	KBB	SUBMITTED TO OSM FOR APPROVAL	KBB	MC	LR		

APPROVALS

EXHIBIT 12-5A

NAVAJO COAL COMPANY

NAVAJO MINE

SAFETY PAYS

P.O. BOX 1717 FRUITLAND, NEW MEXICO 87416

AREA I South

Final Surface Configuration

PREPARED BY KBB	DRAWN BY KBB	SCALE AS NOTED
APPROVED BY LR	DATE 8/01/98	

G:\Departments\Gs\OSM_SUBM\PER_PROG\CH_12_PAP EXHIBITS\12-05A_A1-AOC\2006 Data\Area-1AOC.F
Tue Feb 13 08:13:09 2007