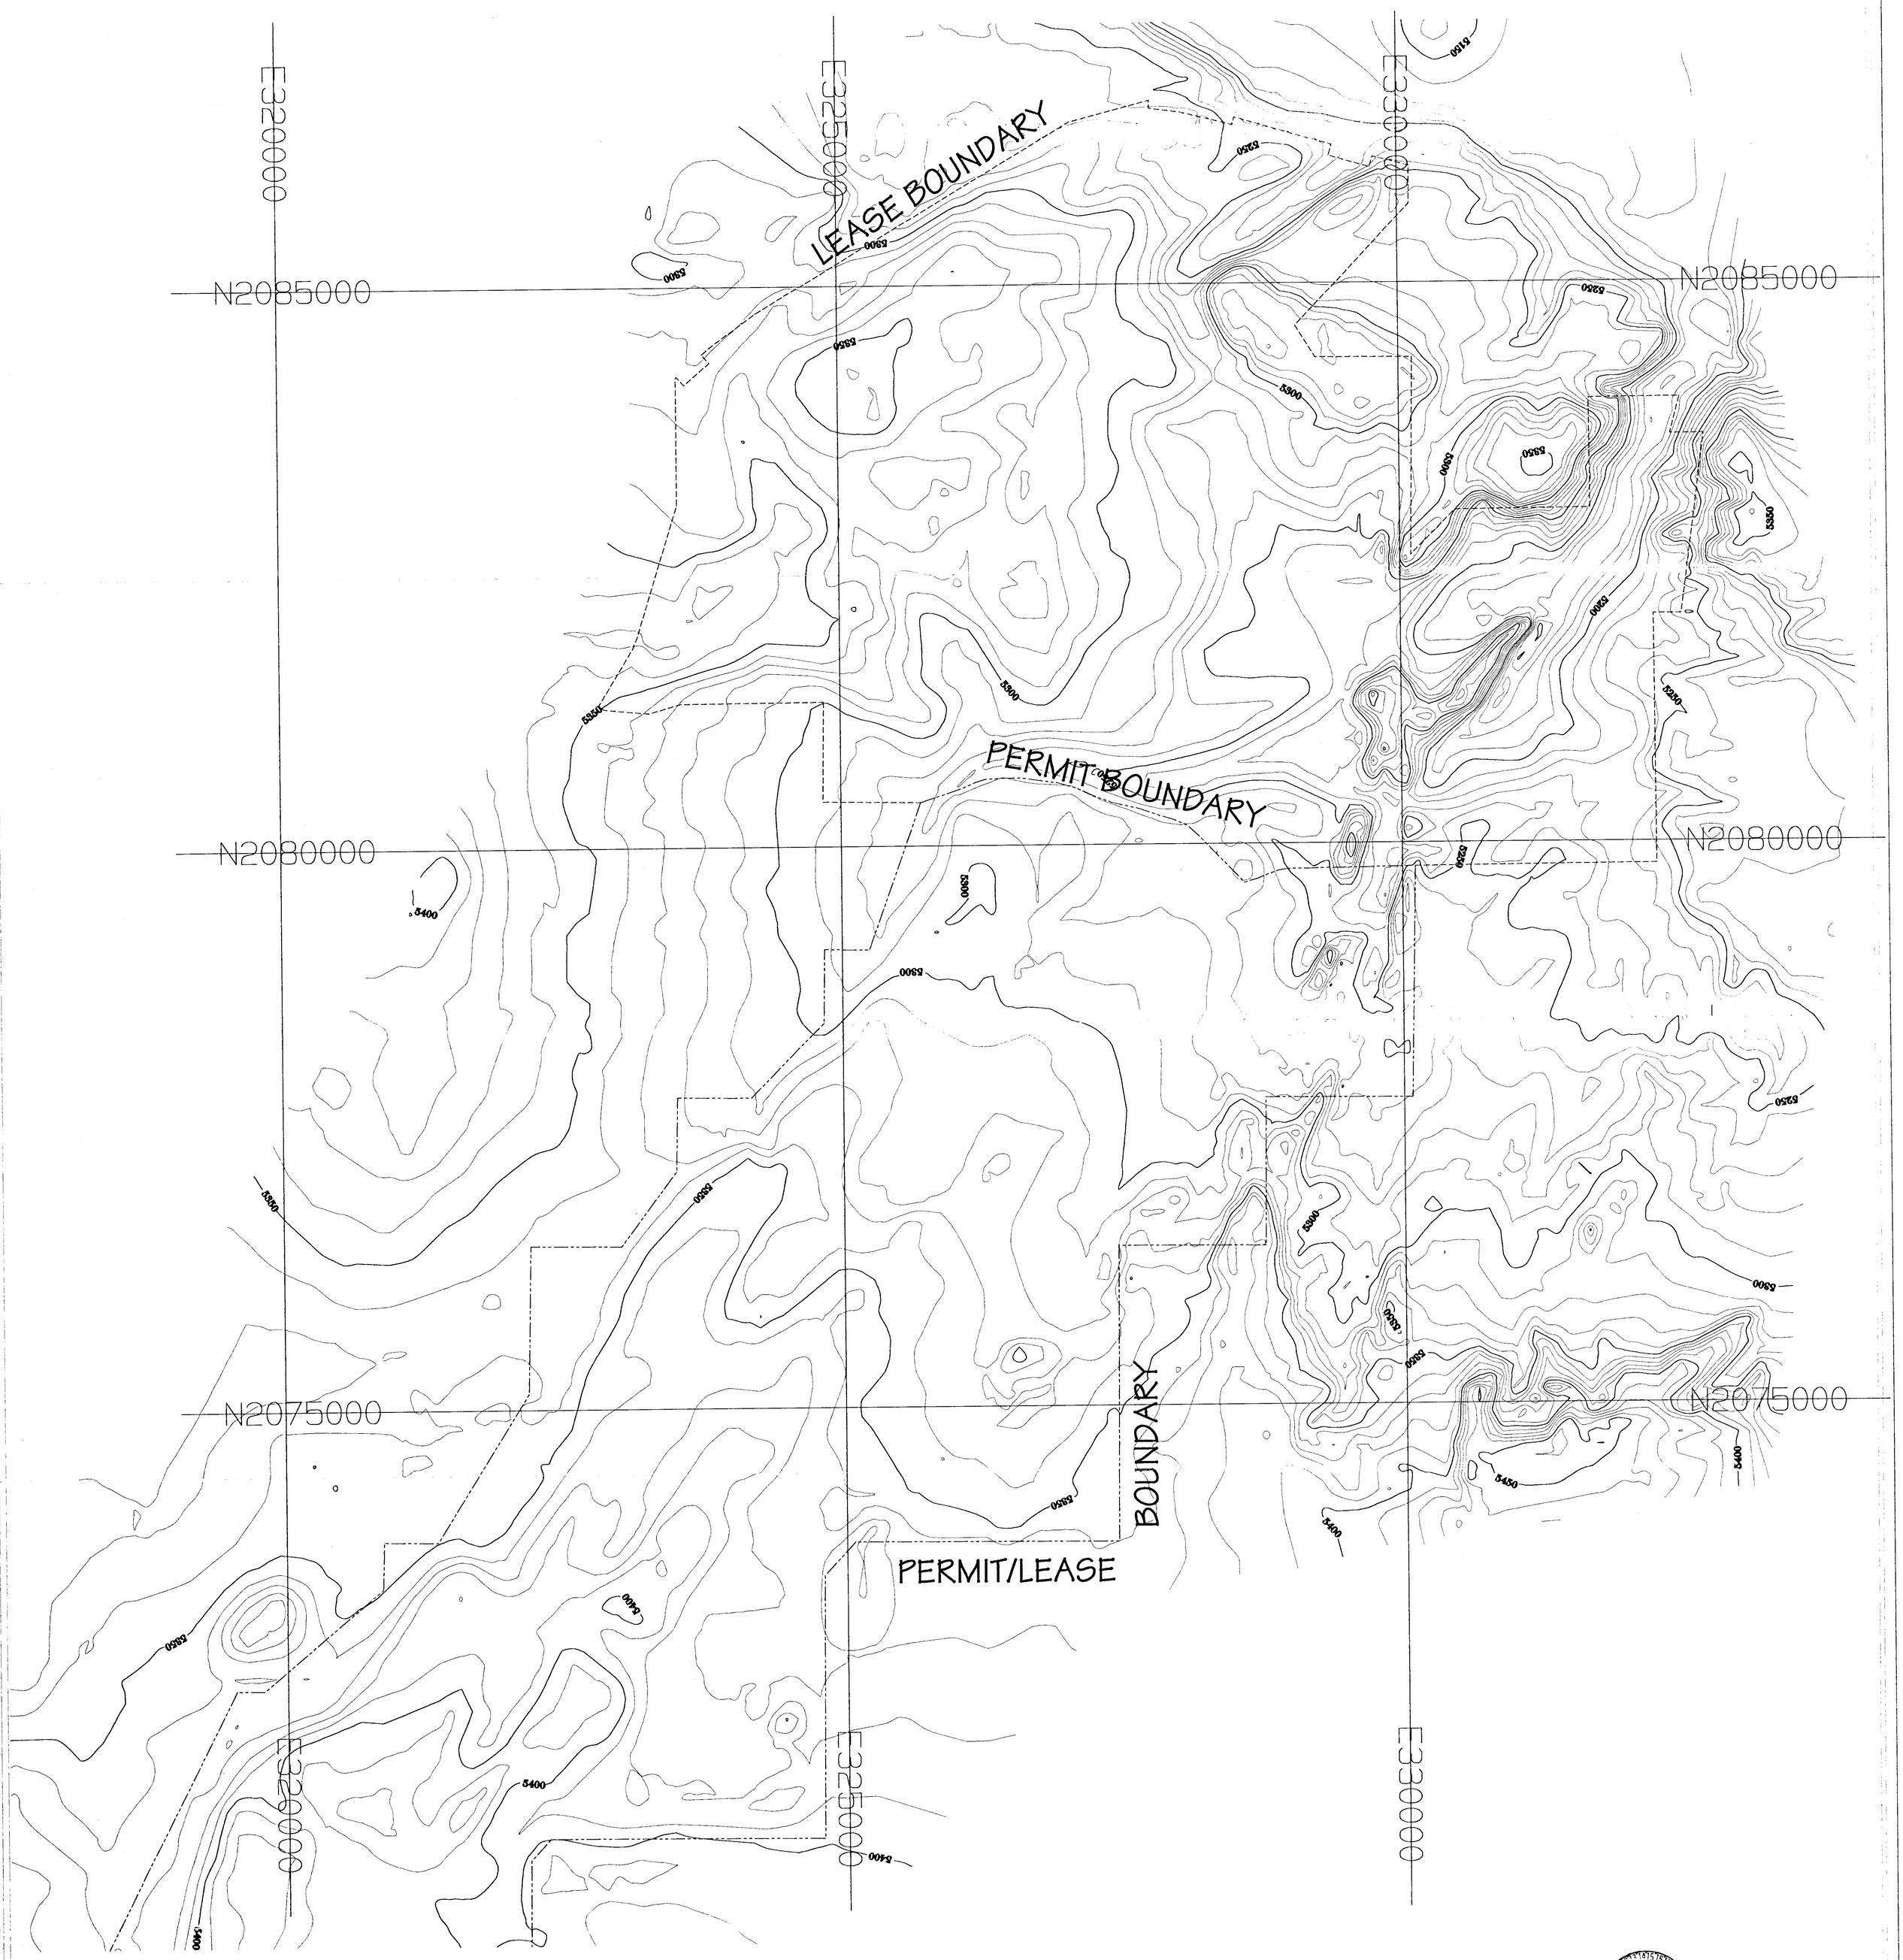

LEGEND

— — — ·	LEASE BOUNDARY
— — — —	PERMIT BOUNDARY
×5338.5	SPOT ELEVATION
5300	INDEX CONTOUR
	INTERMEDIATE CONTOUR
218 △ 5422.45	HORIZ. & VERT. CONTROL
L-30	LEASE CORNER

GRAPHIC SCALE 1"=500'

0 500 1000 1500

REV. No.	DATE	DRAFT. BY	REVISION DESCRIPTION	ENG.	E.G.	P.E.	P.S.	CHIEF ENG.
A	8/01/98	KBB	SUBMITTED TO OSM FOR APPROVAL	KBB	MC	LR		

APPROVALS

EXHIBIT 12-4

NAVAJO COAL COMPANY

NAVAJO MINE

SAFETY PRIDE

P.O. BOX 155 FRUITLAND, NEW MEXICO 87416

AREA I North

Final Surface Configuration

PREPARED BY KBB	DRAWN BY KBB	SCALE AS NOTED
APPROVED BY LR	DATE 8/01/98	REF DWG
DWG LOC	G:\USER\AFBERNB\KARIB STUFF\SURFACE HANDBOOK\MID-TERM\AREA1ADCV2.PRO	

MAR 1001 APPROVED