Section #1

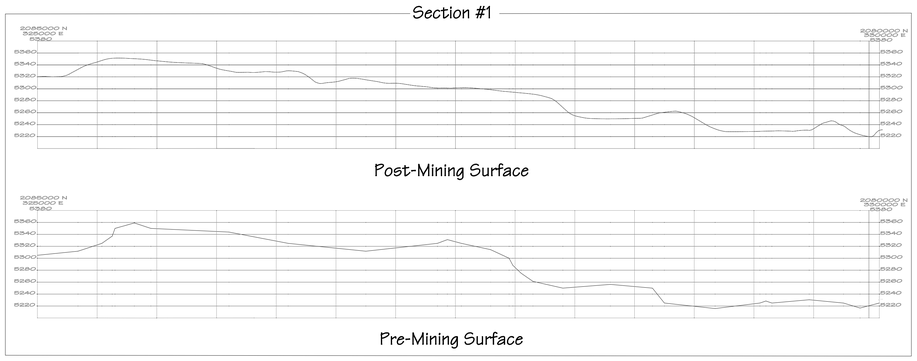

Section #3

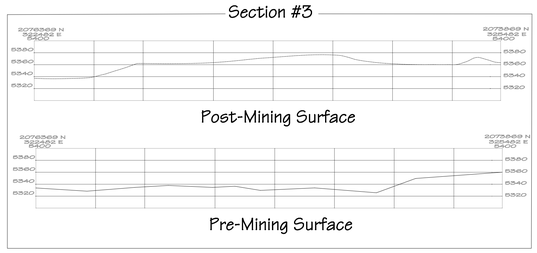

Section #2

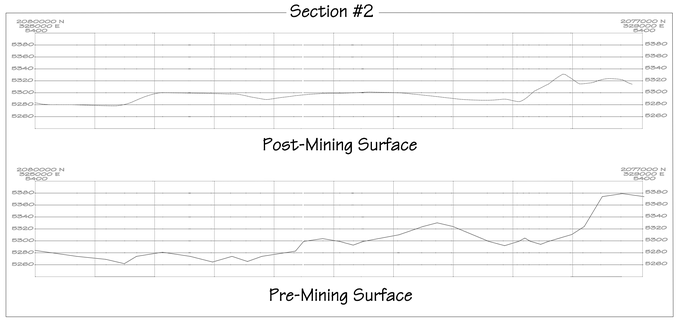

Section #4

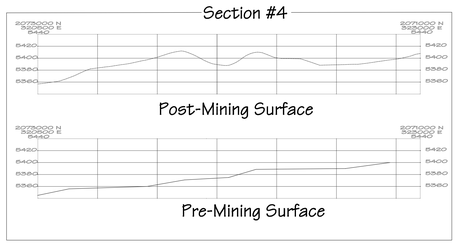

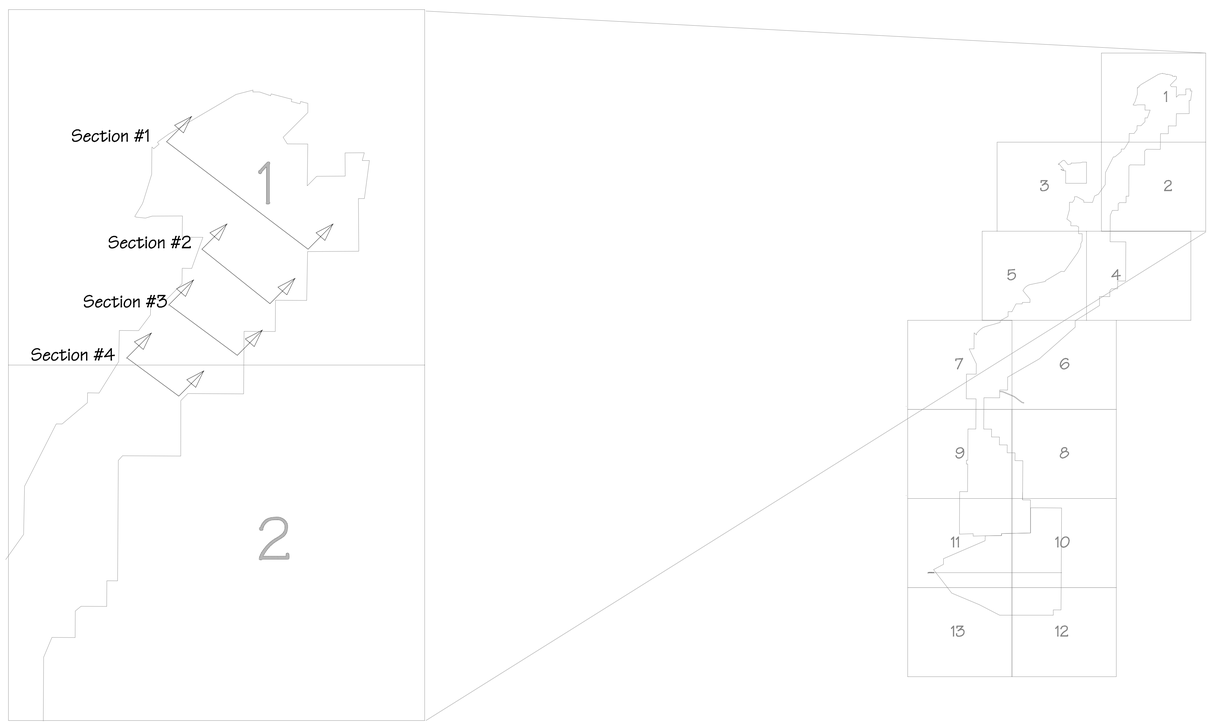

Horizontal Scale 1"= 500'
Vertical Scale 1"=100'
Vertical Exaggeration 1H:5V

NOTE: All sections are drawn looking North-East.

REV. No.	DATE	DRAFT. BY	REVISION DESCRIPTION	ENG.	E.G.	P.E.	P.S.	CHIEF ENG.
A	8/1/98	KBB	SUBMITTED TO OSM FOR APPROVAL	KBB		LR		

APPROVALS

EXHIBIT 12-35

NAVAJO COAL COMPANY

NAVAJO MINE

P.O. BOX 155 FRUITLAND, NEW MEXICO 87416

Area 1 Pre-Mining Surface and

Post-Mining Surface Cross-Sections

PREPARED BY KBB	DRAWN BY KBB	SCALE AS NOTED
APPROVED BY LR	DATE 8/1/98	REF DWG

PATH: G:\Departments\Gs\OSM_SUBM\PER_PROG\CH_12_PAP EXHIBITS\12-35\EXH-12-35.pro