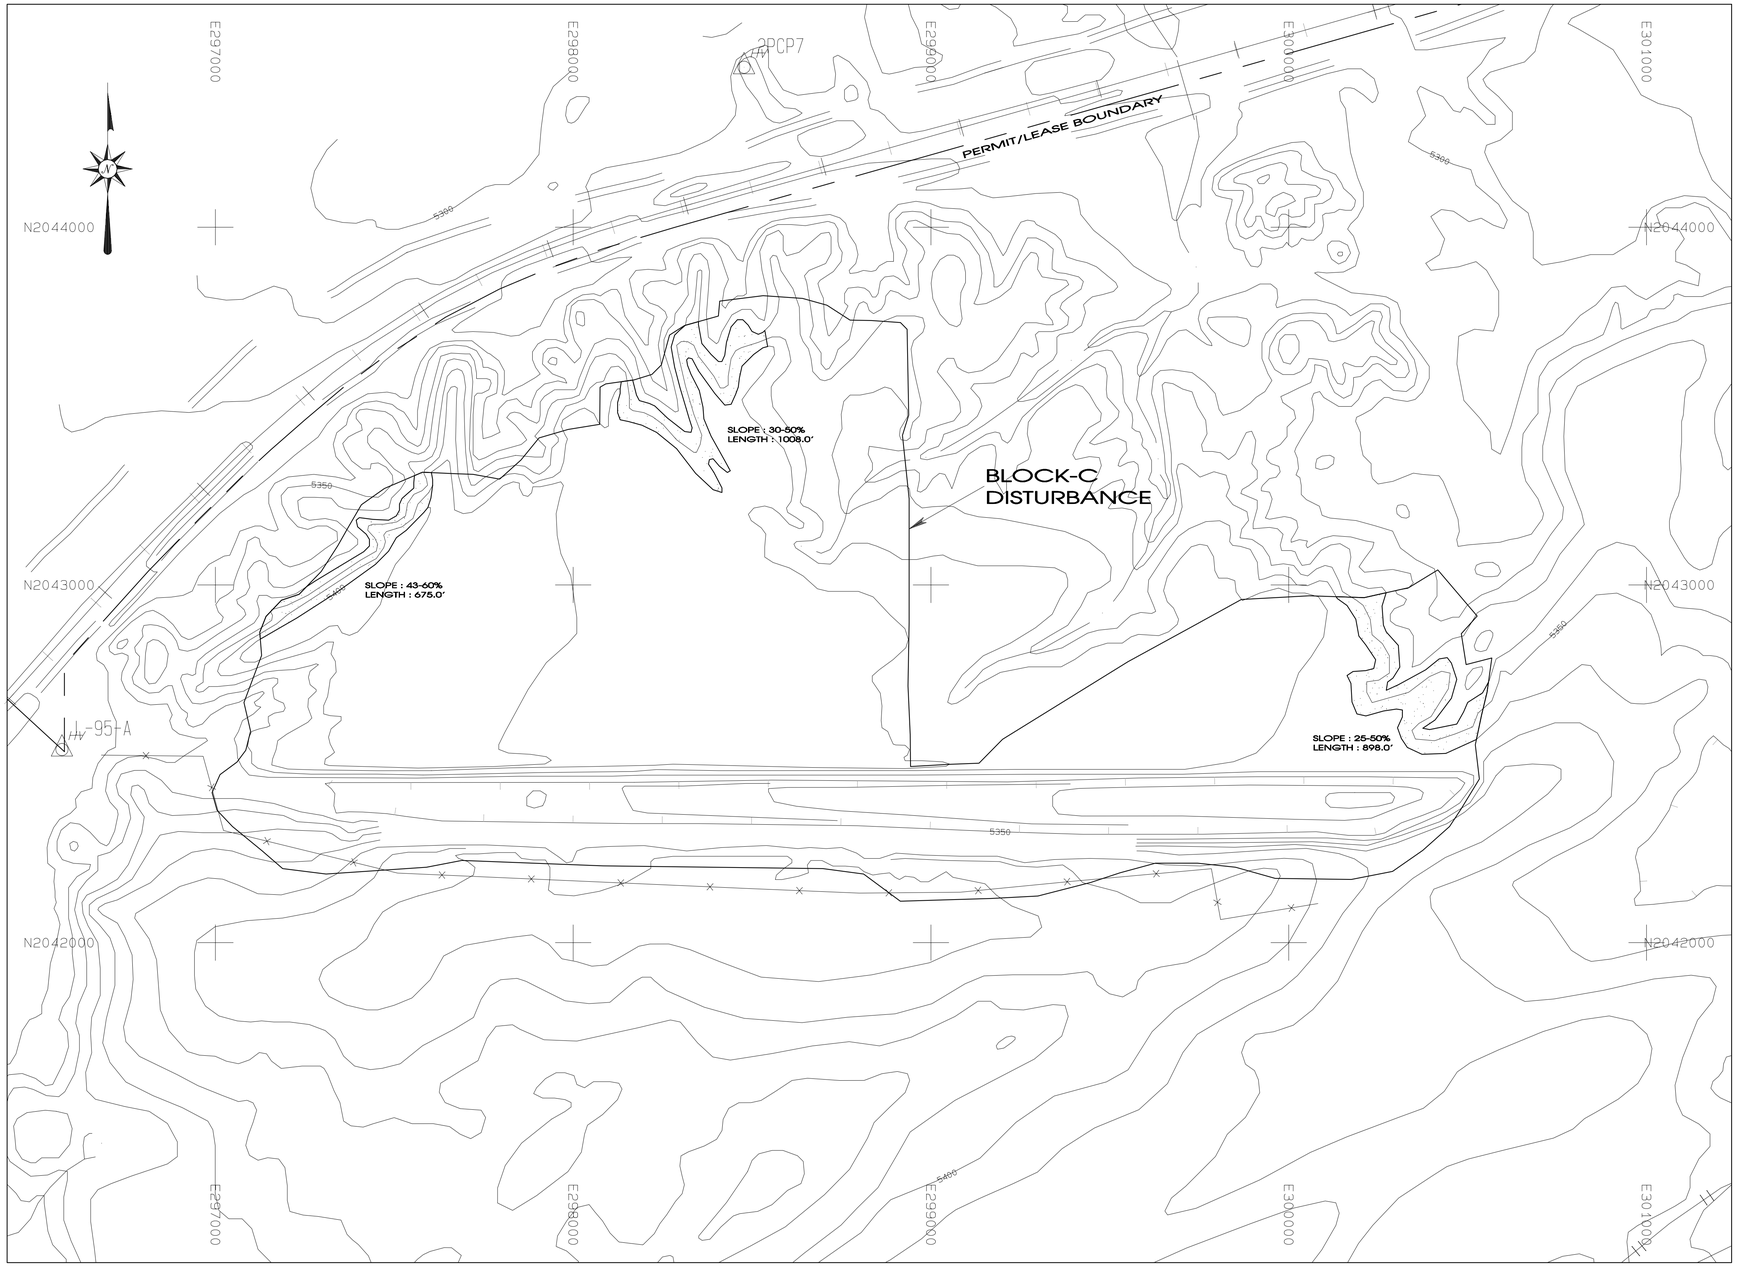

LEGEND

PREMINE BLUFF

REV. No.	Date Submitted	DRAFT. BY	REVISION DESCRIPTION	ENG.	E.Q.	DATE APP'D
A	9-29-00	PJF	RECLAMATION PLAN REVISION.	LR	MC	

APPROVALS

EXHIBIT 12–42

BHP NAVAJO COAL COMPANY

NAVAJO MINE — SAFETY PAYS

P.O. BOX 155 FRUITLAND, NEW MEXICO 87416

AREA-II PERMIT AREA
BLOCK_C
PRE MINE BLUFFS

PREPARED BY LR	DRAWN BY PJF	SCALE 1" = 200'
APPROVED BY	DATE SEPT.29, 2000	

PATH: G:\Departments\Gs\OSM_SUBM\PER_PROG\CH_12_PAP EXHIBITS\12-4

Path: G:\Departments\Gs\OSM_SUBM\PER_PROG\CH_12_PAP EXHIBITS\12-42\EXH 12-42.pro
PJFoster \Plot Time: Thu Oct 27 14:31:57 2005