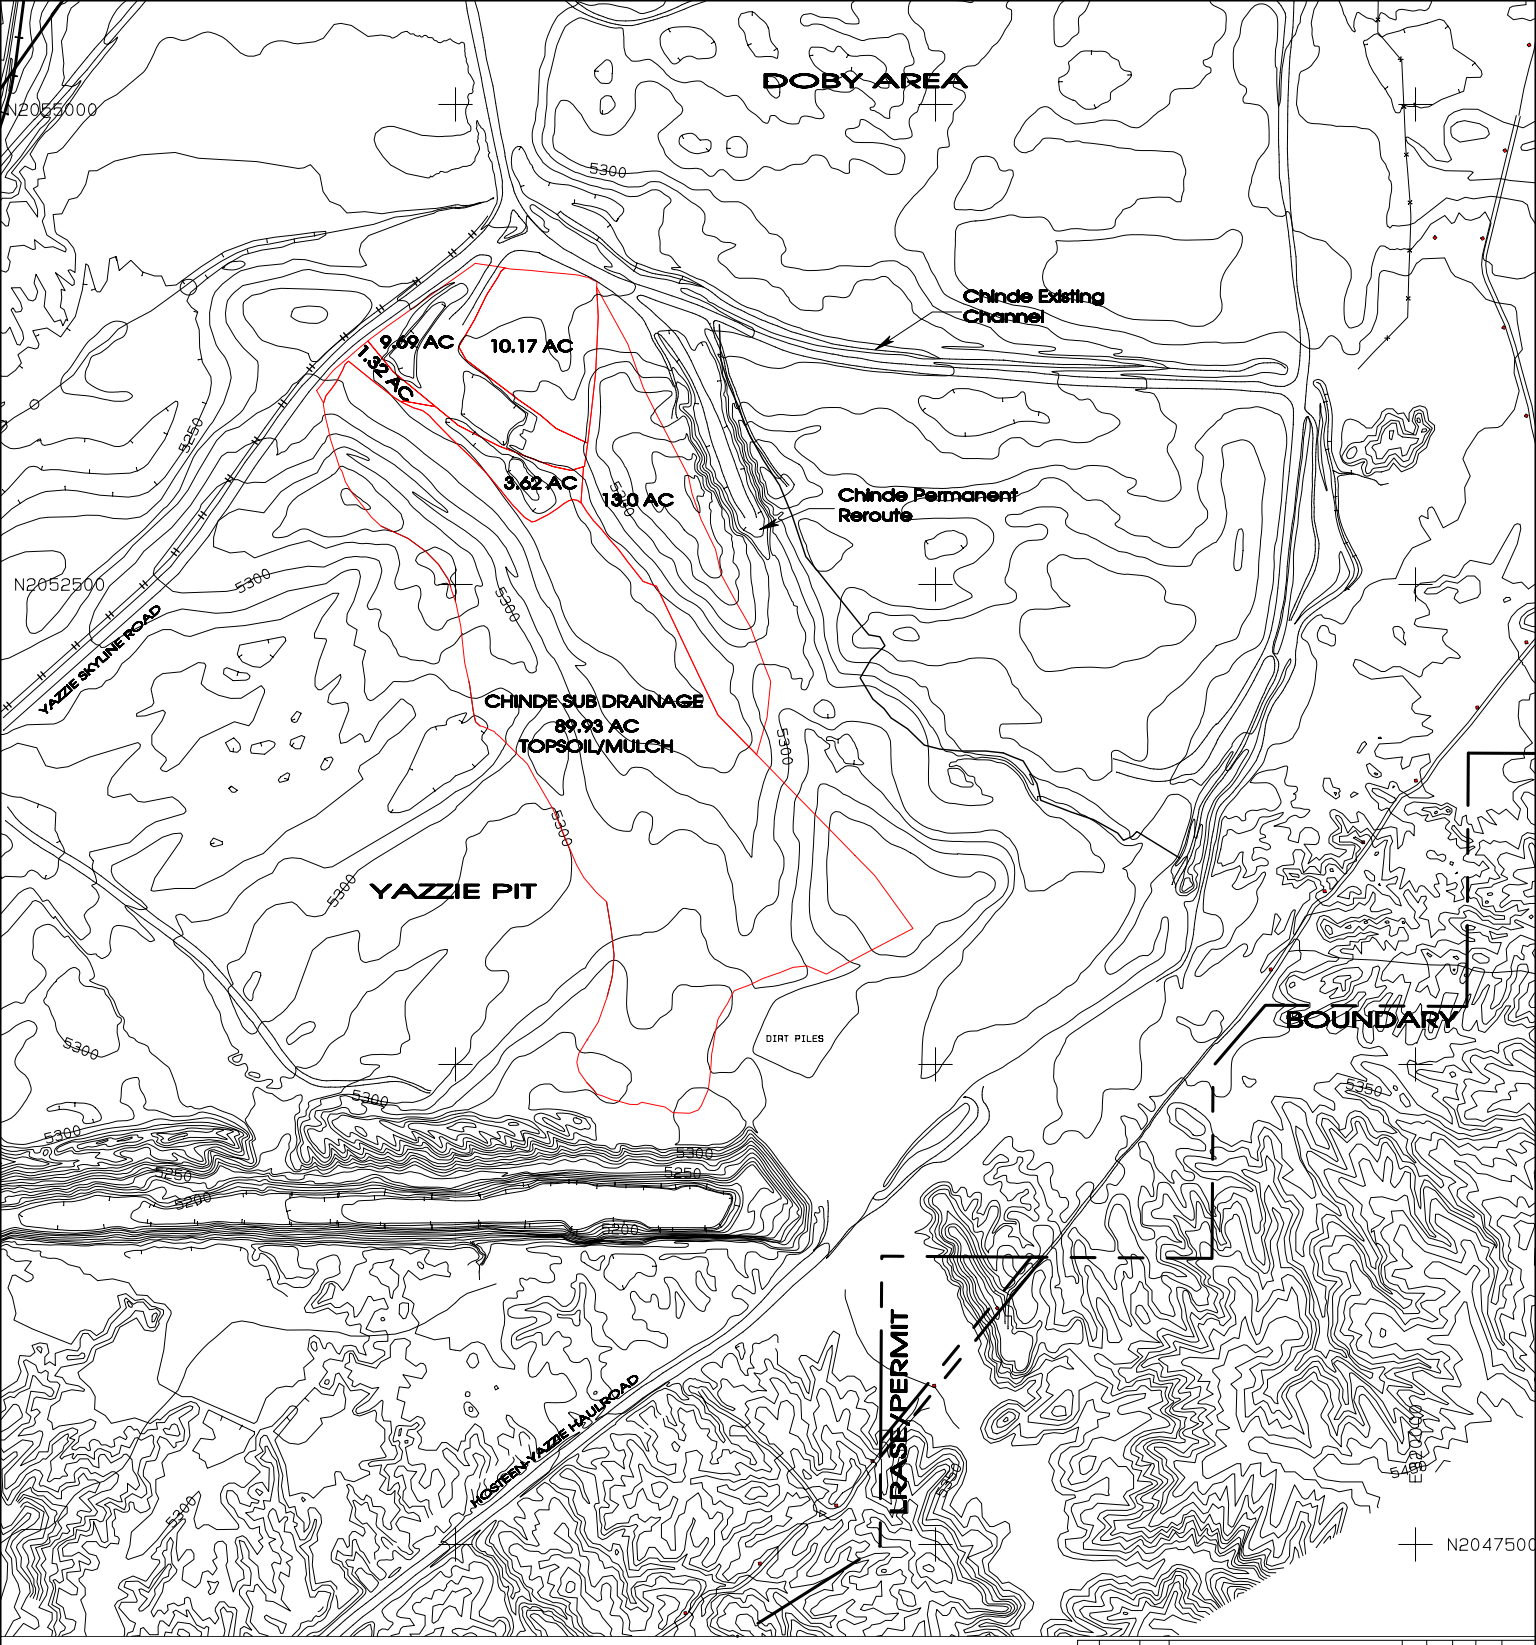

MULCH/TOPSOIL	89.93 AC
UNDIST.	10.17 AC
SPOIL	9.69 AC
	3.62 AC
	13.00 AC
	1.32 AC
TOTAL	127.73 AC

REV. No.	DATE	DRAFT. BY	REVISION DESCRIPTION	PLM	E.G.	P.E.	RPLS
				APPROVALS			

EXHIBIT 12-46

BHP NAVAJO COAL COMPANY

NAVAJO MINE

P.O. BOX 1717 FRUITLAND, NEW MEXICO 87416

CHINDE SUB DRAINAGE LOCATION MAP FOR 434 STANDARD ASSESMENT

PREPARED BY S. LYNCH | DRAWN BY PJF | SCALE 1" = NTS

APPROVED BY | DATE APR. 24, 2003

PATH: C:\DRAFTING-2001\PAPUPDATES\AREA-II\Jan-June-03\Chinde Sub Drainage-PDF.prg