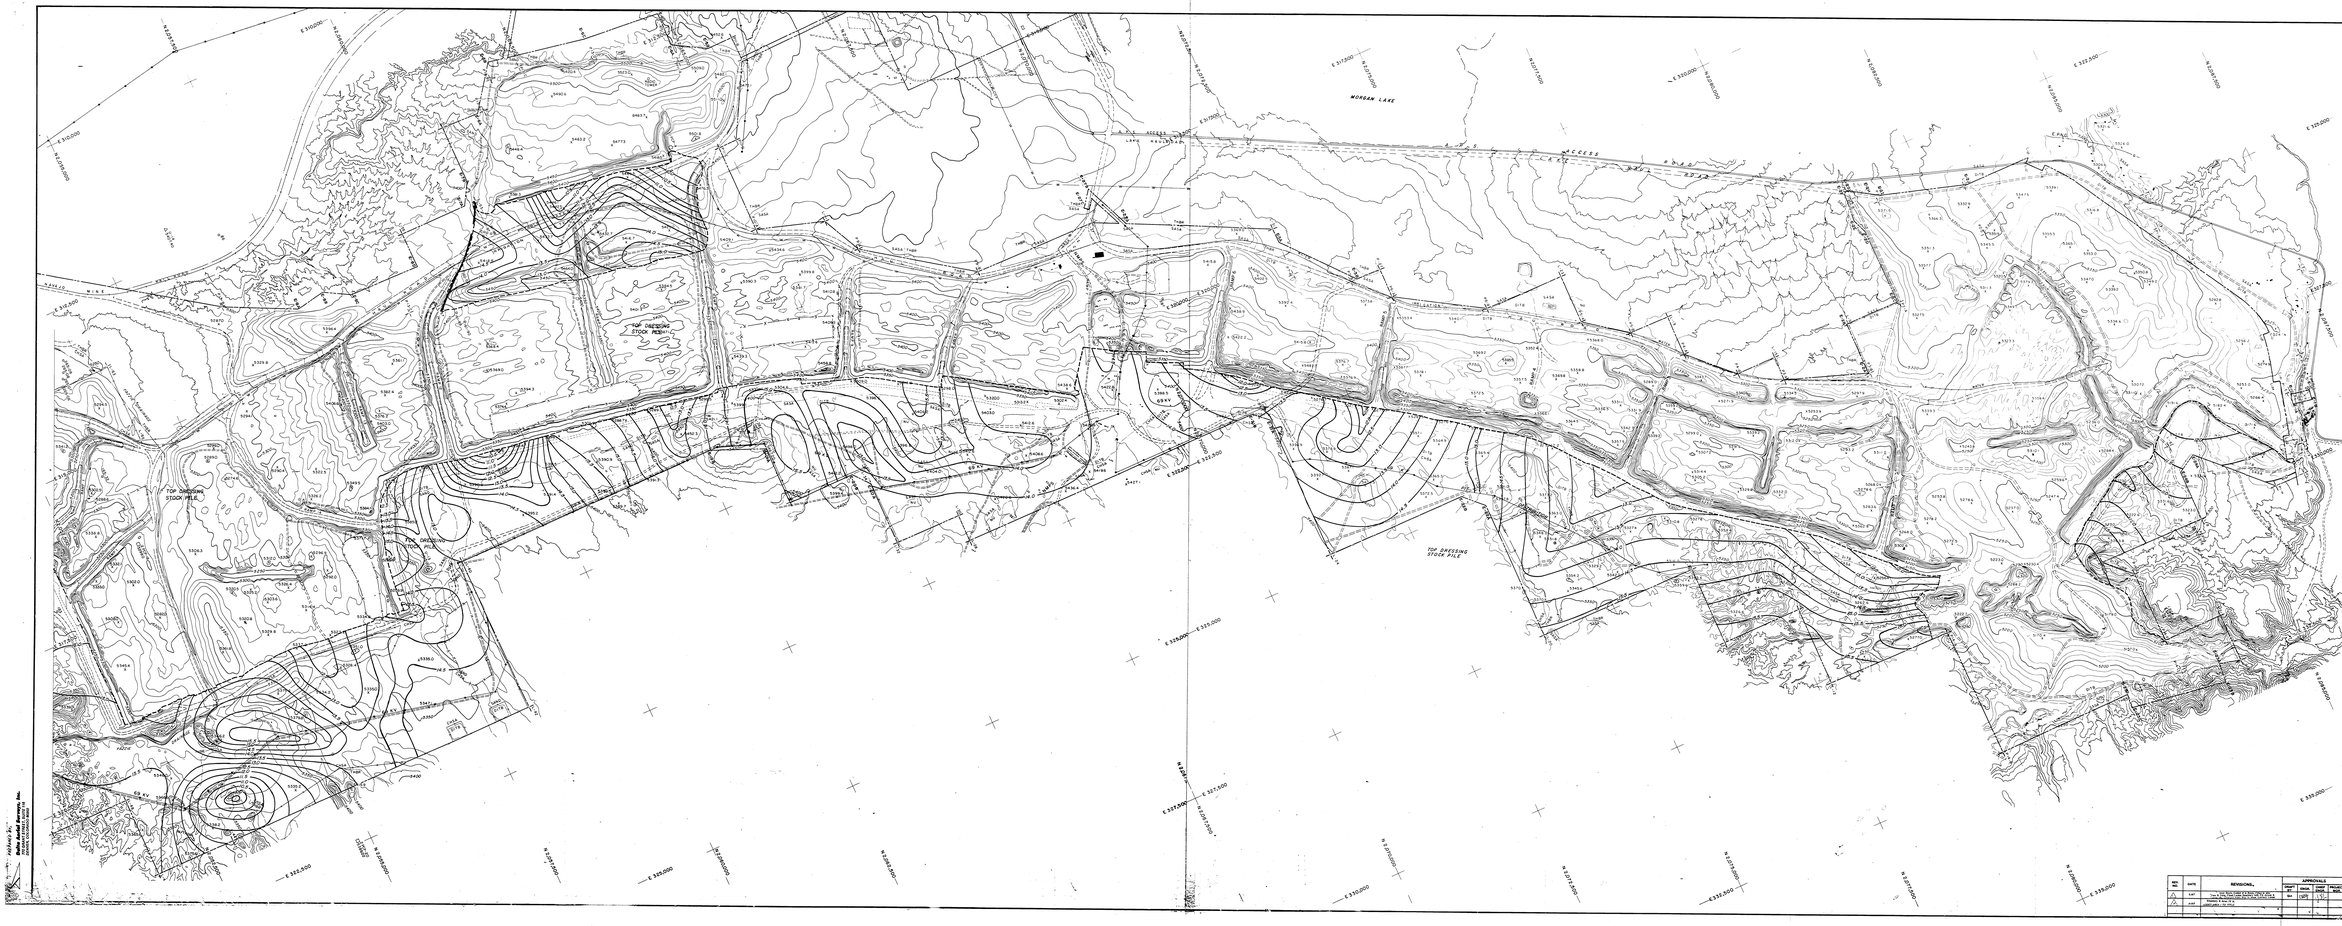
MORGAN LAKE
ACCESS
TOP DRESSING STOCK PILE
TOP DRESSING STOCK PILE
TOP DRESSING STOCK PILE