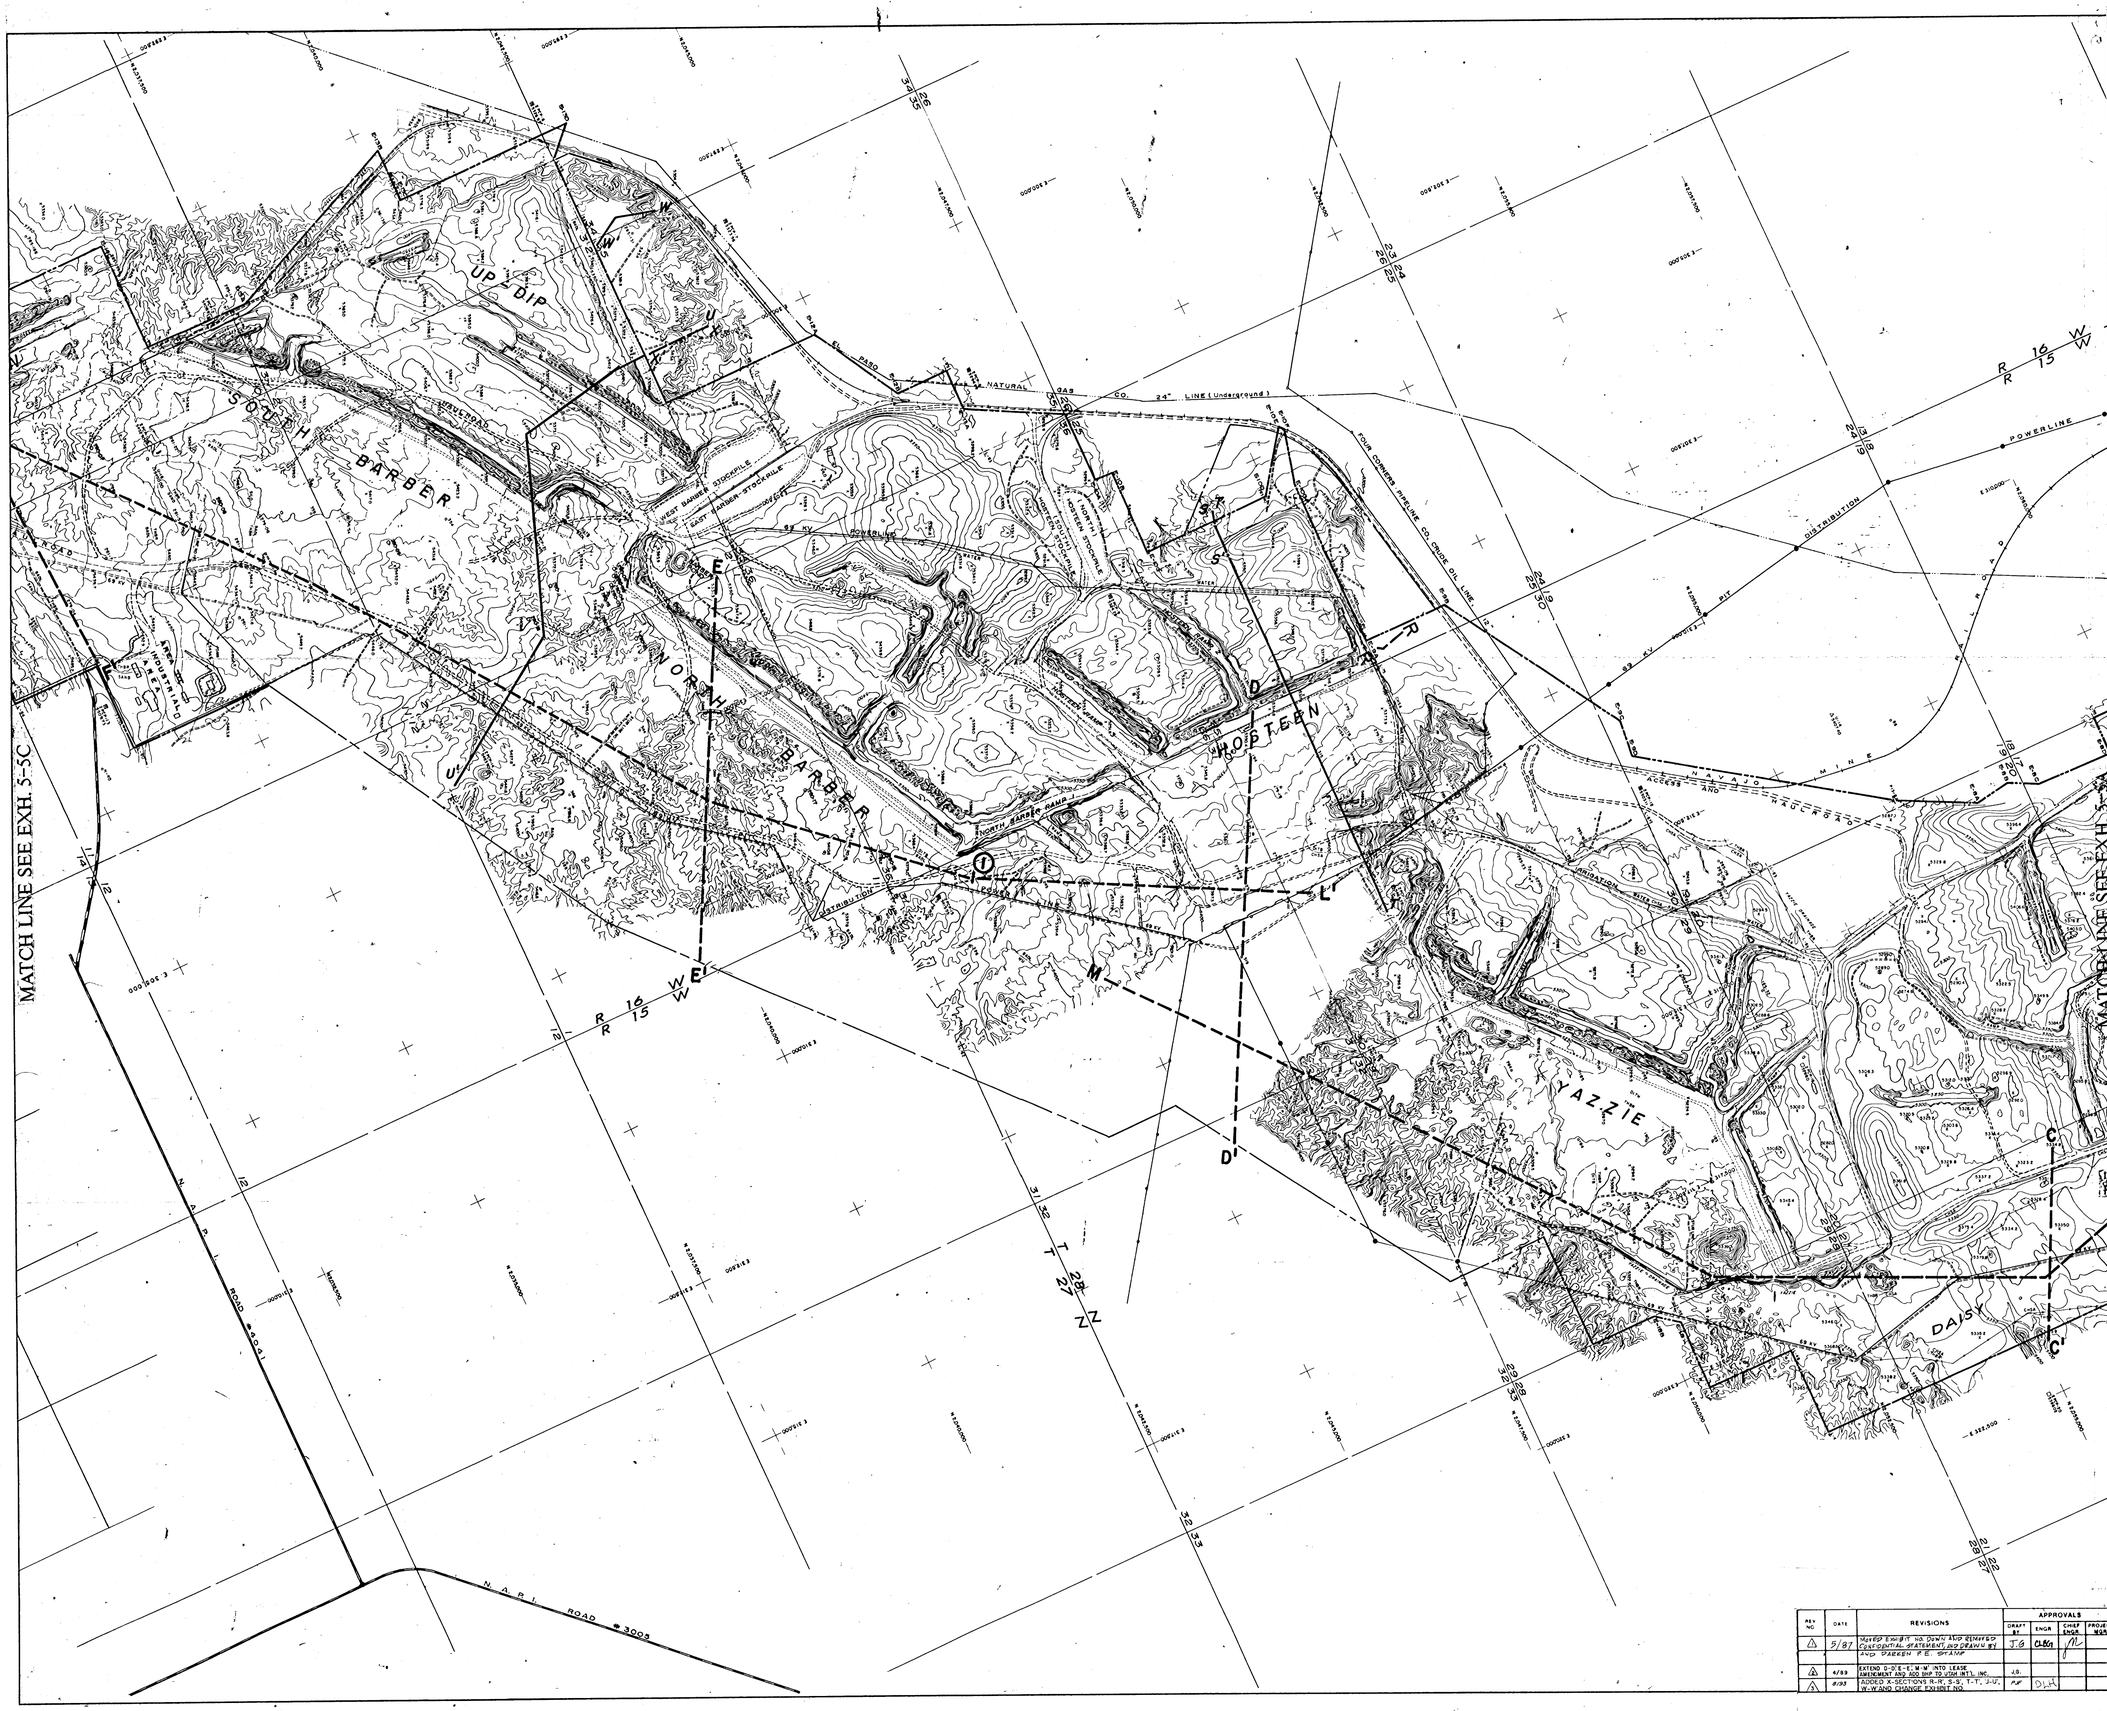

CONTOUR INTERVAL 10 FEET
DAS JOB NO 4619

LEGEND

- ROAD
- TRAIL
- FENCE LINE
- CULVERT
- PIPE LINE
- POWER LINE
- TELEPHONE LINE
- INDEX CONTOUR
- INTERMEDIATE CONTOUR
- DEPRESSION CONTOUR
- DRAINAGE
- DAM
- DIVERSION CANAL
- BUILDING
- TRIANGULATION STATION
- HORIZ PIC CONTROL PT
- VERT PIC CONTROL PT
- HORIZ & VERT PICTURE CONTROL POINT
- CLAIM CORNER
- BENCH MARK
- SPOT ELEVATION
- DRILL HOLE
- LEASE CORNER
- MINE
- SECTION CORNER
- RAILROAD
- HAUL ROAD
- LEASE LINE / PERMIT BOUNDARY
- SOIL DELINEATION LINE
- COAL STOCKPILE

RON C. VAN VALKENBURG — NEW MEXICO — REGISTERED PROFESSIONAL ENGINEER — 9264 — 9-20-85

RON C. VAN VALKENBURG — NEW MEXICO — REGISTERED PROFESSIONAL ENGINEER — 9264 — 9-14-85

Ron Van Valkenburg, hereby certify changes on this drawing since the previous certification are accurate to the best of my knowledge.

L'-L2 - not cont'd to 5-5e

EXHIBIT 5-5B

BHP MINERALS INTERNATIONAL INC.

NAVAJO MINE

FRUITLAND, NEW MEXICO

AREAS 1, 2, 3 CROSS-SECTION INDEX MAP

SAN JUAN COUNTY, NEW MEXICO

DRAWN BY		SCALE	1" = 1000'
APPROVED BY		DATE	10-14-85
DRAWING NO		LOCATION NO	

REV NO	DATE	REVISIONS	APPROVALS: DRAFT BY	ENGR	CHIEF ENGR	PROJECT MGR
1	5/87	MOVED EXHIBIT 1A DOWN AND REMOVED CUSTODIAL STATEMENT, AND DRAWN BY AND PASSED P.E. STAMP	JG	CLBG		
2	4/89	EXTEND D-D'E-E, L-M-M' INTO LEASE EMEKMENT AND ADD BHP TO USR INT'L INC.	J.G.			
3	8/93	ADDED X-SECTIONS R-R', S-S', T-T', J-J', W-W' AND CHANGE EXHIBIT NO.	RJF	DLB		