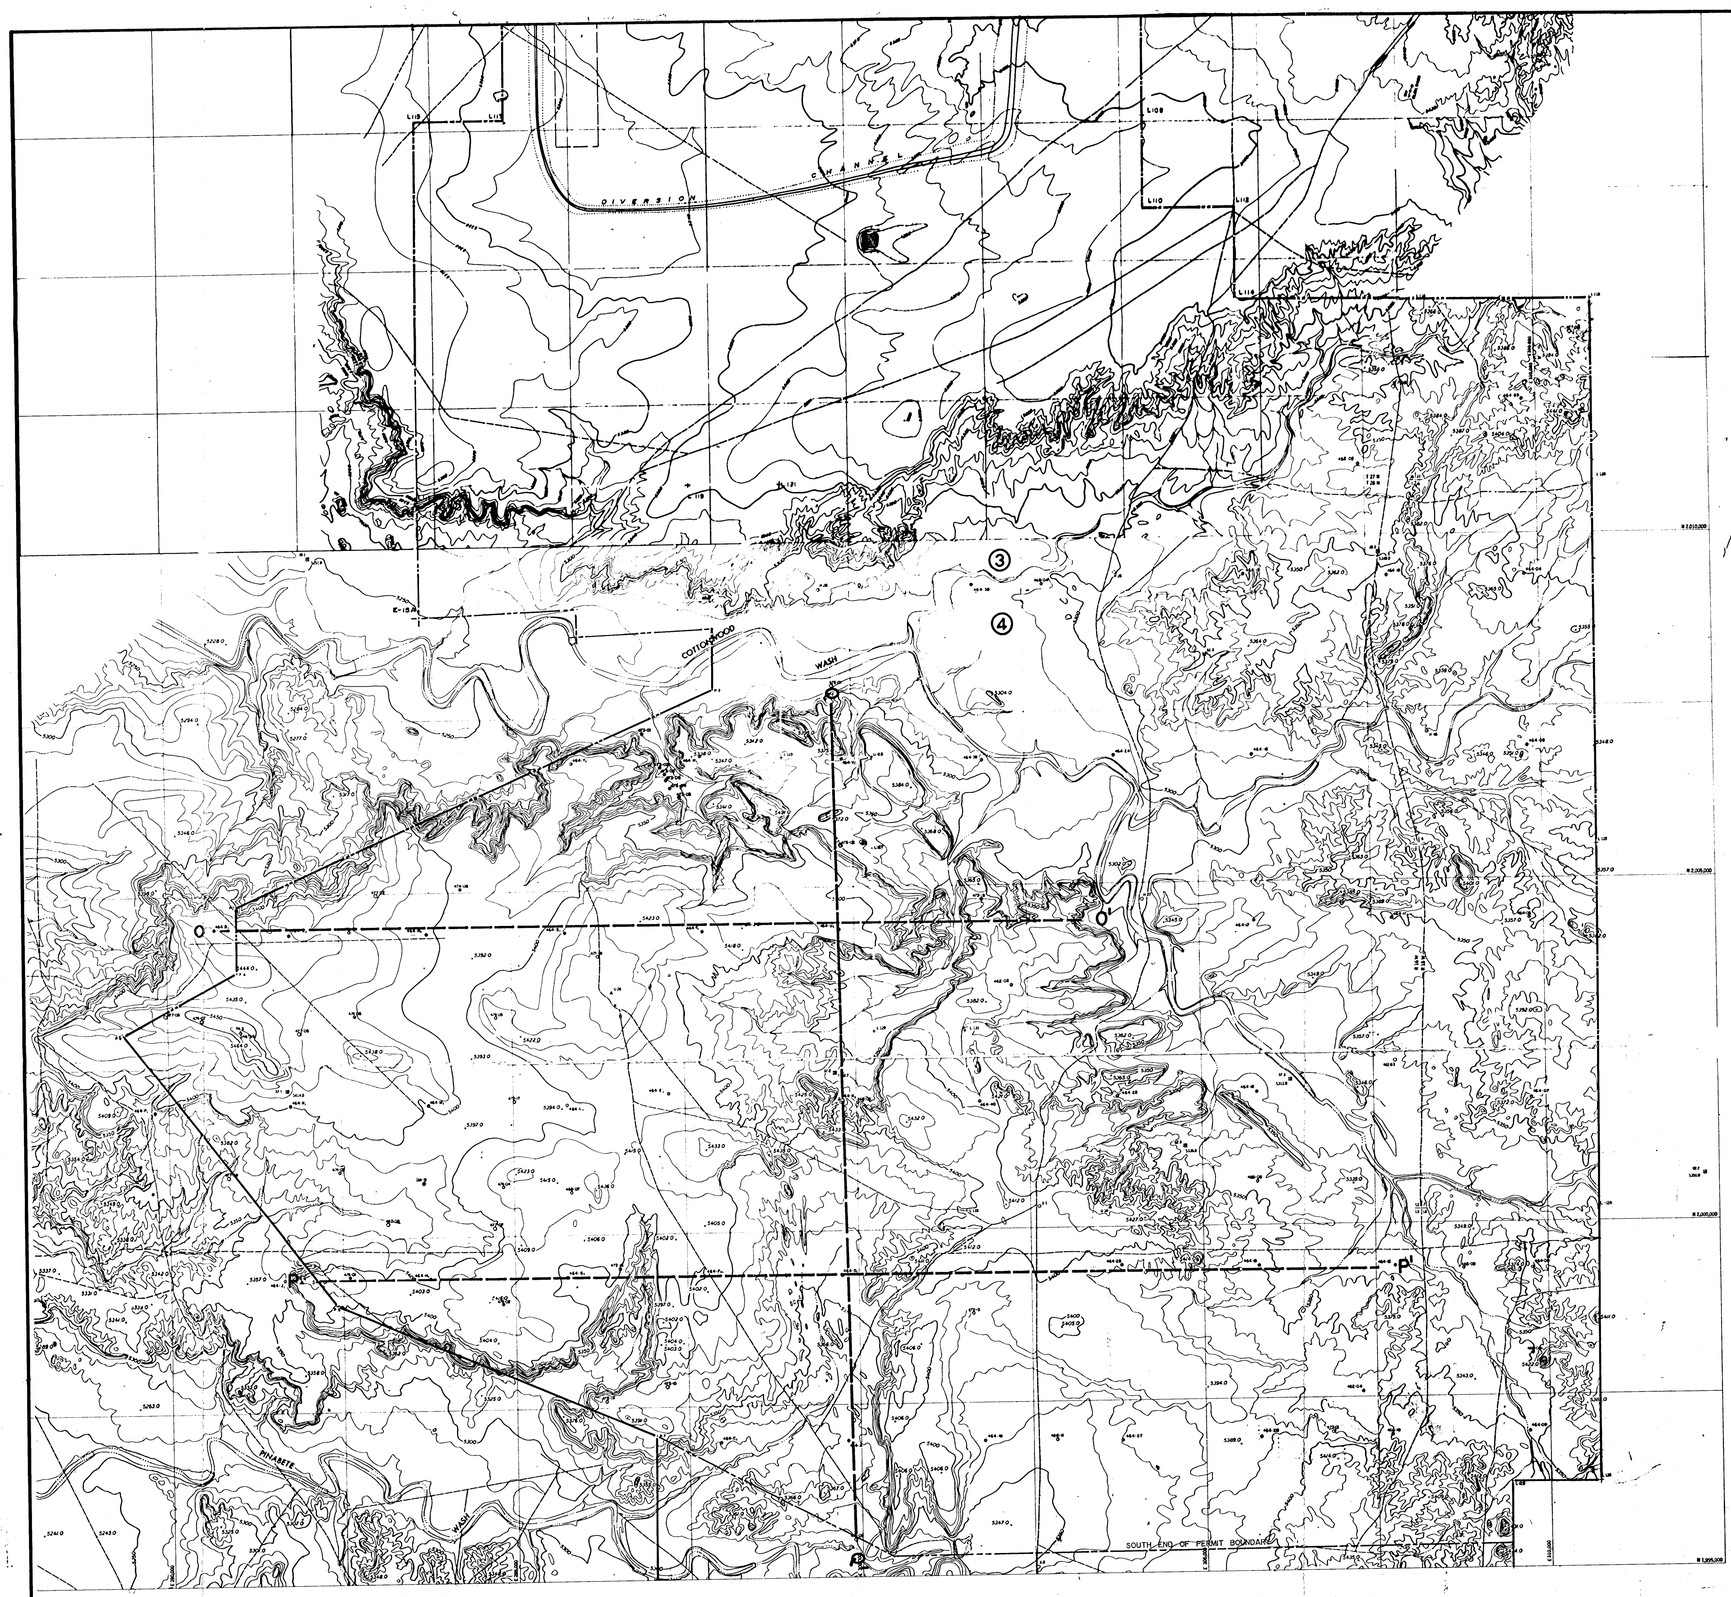

LEGEND

- ROAD
- TRAIL
- FENCE
- CULVERT
- PIPE LINE
- POWER LINE
- TELEPHONE LINE
- 5500 INDEX CONTOUR
- INTERMEDIATE CONTOUR
- DRAINAGE
- DAM
- DIVERSION CANAL
- BUILDING
- △U-2 TRIANGULATION STATION
- HORIZ. PIC. CONTROL POINT
- x VERT. PIC. CONTROL POINT
- HORIZ. & VERT. PICTURE CONTROL POINT
- CLAIM CORNER
- BENCH MARK
- x 5324 SPOT ELEVATION
- 320 DRILL HOLE
- L-18 LEASE CORNER
- MINE
- 413/9110 SECTION CORNER
- RAILROAD
- HAUL ROAD
- LEASE LINE
- PERMIT BOUNDARY

RON C. VAN VALKENBURG, NEW MEXICO, 6863, REGISTERED PROFESSIONAL ENGINEER

I, Ron Van Valkenburg, hereby certify that this drawing since the previous certification are accurate to the best of my knowledge.

JUSTIN S. LYNCH, NEW MEXICO, 8356, REGISTERED PROFESSIONAL SURVEYOR

EXHIBIT 5-6

BHP MINERALS INTERNATIONAL

NAVAJO MINE

FRUITLAND, NEW MEXICO

AREA 4N
CROSS-SECTION INDEX MAP

SAN JUAN COUNTY, NEW MEXICO

REV. NO.	DATE	REVISIONS	APPROVALS: DRAFT BY	ENGR.	CHIEF ENGR.	PROJECT MGR.
1	12-12-1987	ADDED NEW AREA IV PERMIT BOUNDARY, PUT EXHIBIT NUMBER IN TITLE BLOCK, CHANGED CO. NAME TO BHP-UB AND WHO	CD			
		DRAFTED BY - L. DAN				
2	2/90	REMOVED PERMIT LINE FROM WEST NORTH	JD			
3	3/93	CHANGED CO. NAME				

DRAWN BY L. DAN	SCALE 1" = 1000'	EXHIBIT:	
APPROVED BY	DATE 10-14-85		
DRAWING NO.		LOCATION NO.	