US Army Corps of Engineers
Charleston District

DESCRIPTION	DATE	APP'V		DESCRIPTION	DATE	APP'V

	Designed by:	Date: NOV. 2012	Rev:
U.S. ARMY ENGINEER DISTRICT CORPS OF ENGINEERS CHARLESTON, SOUTH CAROLINA	Drawn by: MHV	Chk'd by:	Design file no.: 9458
	Reviewed by:	Drawing Code:	
	Submitted by:	File name: Plot date: Orig. scale: 1" = 2000'	

CHARLESTON HARBOR
ASHLEY RIVER PROFILE LINES
9458
CHARLESTON & BERKELEY COUNTIES, SOUTH CAROLINA

SHEET REFERENCE NUMBER

SHEET 1 OF 10

E 2320000 E 2330000 E 2340000 E 2360000
N 390000 N 380000 N 370000 N 360000 N 350000 N 340000 N 330000

NOTES:
1. SOUNDINGS ARE IN FEET AND TENTHS AND REFER TO MEAN LOWER LOW WATER.
2. HORIZONTAL DATUM IS NAD 83.
3. THE SOUNDINGS ON THIS DRAWING INDICATE THE GENERAL CONDITION OF THE CHANNEL ON THE DATE OF SURVEY ONLY.
4. DATE OF SURVEY: 21 NOV. 2012 CONDITION
5. THE POSITIONS OF THE AIDS TO NAVIGATION ON THESE SHEETS ARE FROM OLDER SURVEYS AND MAY NOT BE ACCURATE.

SCALE: 1" = 2000'
2000 1000 0 2000 4000

SHEETS 2,3 AND PART OF 4 FROM NOV. 2010 SURVEY

Submitted by:
CHIEF, NAVIGATION SECTION
Approval Recommended:
CHIEF, OPERATIONS BRANCH
Approved by:
CHIEF, TECHNICAL SERVICES DIVISION

NORTH CHARLESTON
CLOUTER CREEK
CLOUTER
CHANNEL
COOPER RIVER
NAVAL WEAPONS STATION
ORDNANCE REACH & TUMBLING BASIN
PORT TERMINAL REACH
FILBIN CREEK REACH
NORTH CHARLESTON REACH
NAVY YARD REACH
CLOUTER CREEK REACH
CLOUTER CREEK ANCHORAGE
DISPOSAL AREA
CHARLESTON
ASHLEY RIVER
TOWN CREEK UPPER REACH
TOWN CREEK LOWER REACH
MORE BEND
SHIPYARD RIVER
DANIEL ISLAND REACH
DANIEL ISLAND
DRUM ISLAND REACH
DRUM ISLAND DISPOSAL AREA
WANDO RIVER
CUSTOMHOUSE REACH
TIDEWATER REACH
SHUTES FOLLY ISLAND
BENNIS REACH
REBELLION REACH
ANCHORAGE BASIN
SOUTH CHANNEL
JAMES ISLAND
FORT SUMTER
CARROT POINT CREEK
CUMMINGS POINT
MOUNT PLEASANT
MOUNT PLEASANT RANGE
FORT SUMTER RANGE
SULLIVANS ISLAND
ATLANTIC INTRACOASTAL WATERWAY
CRAB BANK
SHUTE CREEK CHANNEL
BUOY 1 BUOY 2 BUOY 3 BUOY 4 BUOY 5 BUOY 6 BUOY 7 BUOY 8 BUOY 9 BUOY 10 BUOY 11 BUOY 12 BUOY 13 BUOY 14 BUOY 15 BUOY 16 BUOY 17 BUOY 18 BUOY 19 BUOY 20 BUOY 21 BUOY 22 BUOY 23 BUOY 24 BUOY 25 BUOY 26 BUOY 27 BUOY 28 BUOY 29 BUOY 30 BUOY 31 BUOY 32 BUOY 33 BUOY 34 BUOY 35 BUOY 36 BUOY 37 BUOY 38 BUOY 39 BUOY 40 BUOY 41 BUOY 42 BUOY 43 BUOY 44 BUOY 45 BUOY 46 BUOY 47 BUOY 48 BUOY 48A BUOY 49 BUOY 50 BUOY 50A BUOY 51 BUOY 52 BUOY 53 BUOY 54 BUOY 54A BUOY 55 BUOY 56 BUOY 56A BUOY 57 BUOY 58 BUOY 58A BUOY 59 BUOY 60 

WILMINGTON DISTRICT
CHARLESTON DISTRICT
SAVANNAH DISTRICT
PROJECT SITES
CHARLESTON DISTRICT VICINITY MAP

NOTES:
1. SOUNDINGS ARE IN FEET AND TENTHS AND REFER TO MEAN LOWER LOW WATER (MLLW)
2. HORIZONTAL DATUM IS SCSPC NAD 1983
3. THE SOUNDINGS ON THIS DRAWING INDICATE THE GENERAL CONDITION OF THE CHANNEL ON THE DATE OF THE SURVEY ONLY.
4. DATE OF SURVEYS: NOV. 2010

SCALE IN FEET
200 0 200 400
TWO FOOT CONTOUR INTERVAL

THE COVE

SOUTH CHANNEL
(ASHLEY RIVER)

SULLIVANS ISLAND

OLD FORT

MIDDLE STREET

Shem Creek
(Mt. Pleasant Channel)

P.I. 95+20.670

80-01.76

US Army Corps of Engineers
Charleston District

MARK	DESCRIPTION	DATE	APPRV

Designed by:		Date:	NOV. 2012
Dsen. by: MRV	Det. by:	Dsgn. file no.	9458
Reviewed by:		Drawing Code:	
Submitted by:		File name: Dsg. scale: 1" = 200'	

U.S. ARMY ENGINEER DISTRICT
CORPS OF ENGINEERS
CHARLESTON, SOUTH CAROLINA

CHARLESTON HARBOR
MAIN CHANNEL/Ashley River/Shem Creek
CHARLESTON, SC

(Ashley R. STA. 0+00 to STA. 28+88.80)
CHARLESTON COUNTY 9458 SOUTH CAROLINA

SHEET REFERENCE NUMBER

SHEET 2 OF 10

US Army Corps of Engineers
Charleston District

MARK	DESCRIPTION	DATE	APPRV	MARK	DESCRIPTION	DATE	APPRV

Designed by:	
Drawn by: MRV	Chkd by:
Reviewed by:	
Submitted by:	
File name: Plot date: 1" = 200'	
Drawing Code:	
Design file no.: 9458	
Date: NOV 2012	Rev:

U.S. ARMY ENGINEER DISTRICT
CORPS OF ENGINEERS
CHARLESTON, SOUTH CAROLINA

CHARLESTON HARBOR
ASHLEY RIVER
CHARLESTON, SC

STA. 28+88.80 to STA. 98+89.04

CHARLESTON COUNTY 9458 SOUTH CAROLINA

SHEET REFERENCE NUMBER

SHEET 3 OF 10

NOTES:
1. SOUNDINGS ARE IN FEET AND TENTHS AND REFER TO MEAN LOWER LOW WATER (MLLW)
2. HORIZONTAL DATUM IS SCSPC NAD 1983.
3. THE SOUNDINGS ON THIS DRAWING WERE TAKEN IN GENERAL CONDITION OF THE CHANNEL ON THE DATE OF THE SURVEY ONLY.
4. DATE OF SURVEY: NOV. 2010

REBELLION REACH

SOUTH CHANNEL

BUOY 2

BUOY 1

SCALE IN FEET
0 200 400
TWO FOOT CONTOUR INTERVAL

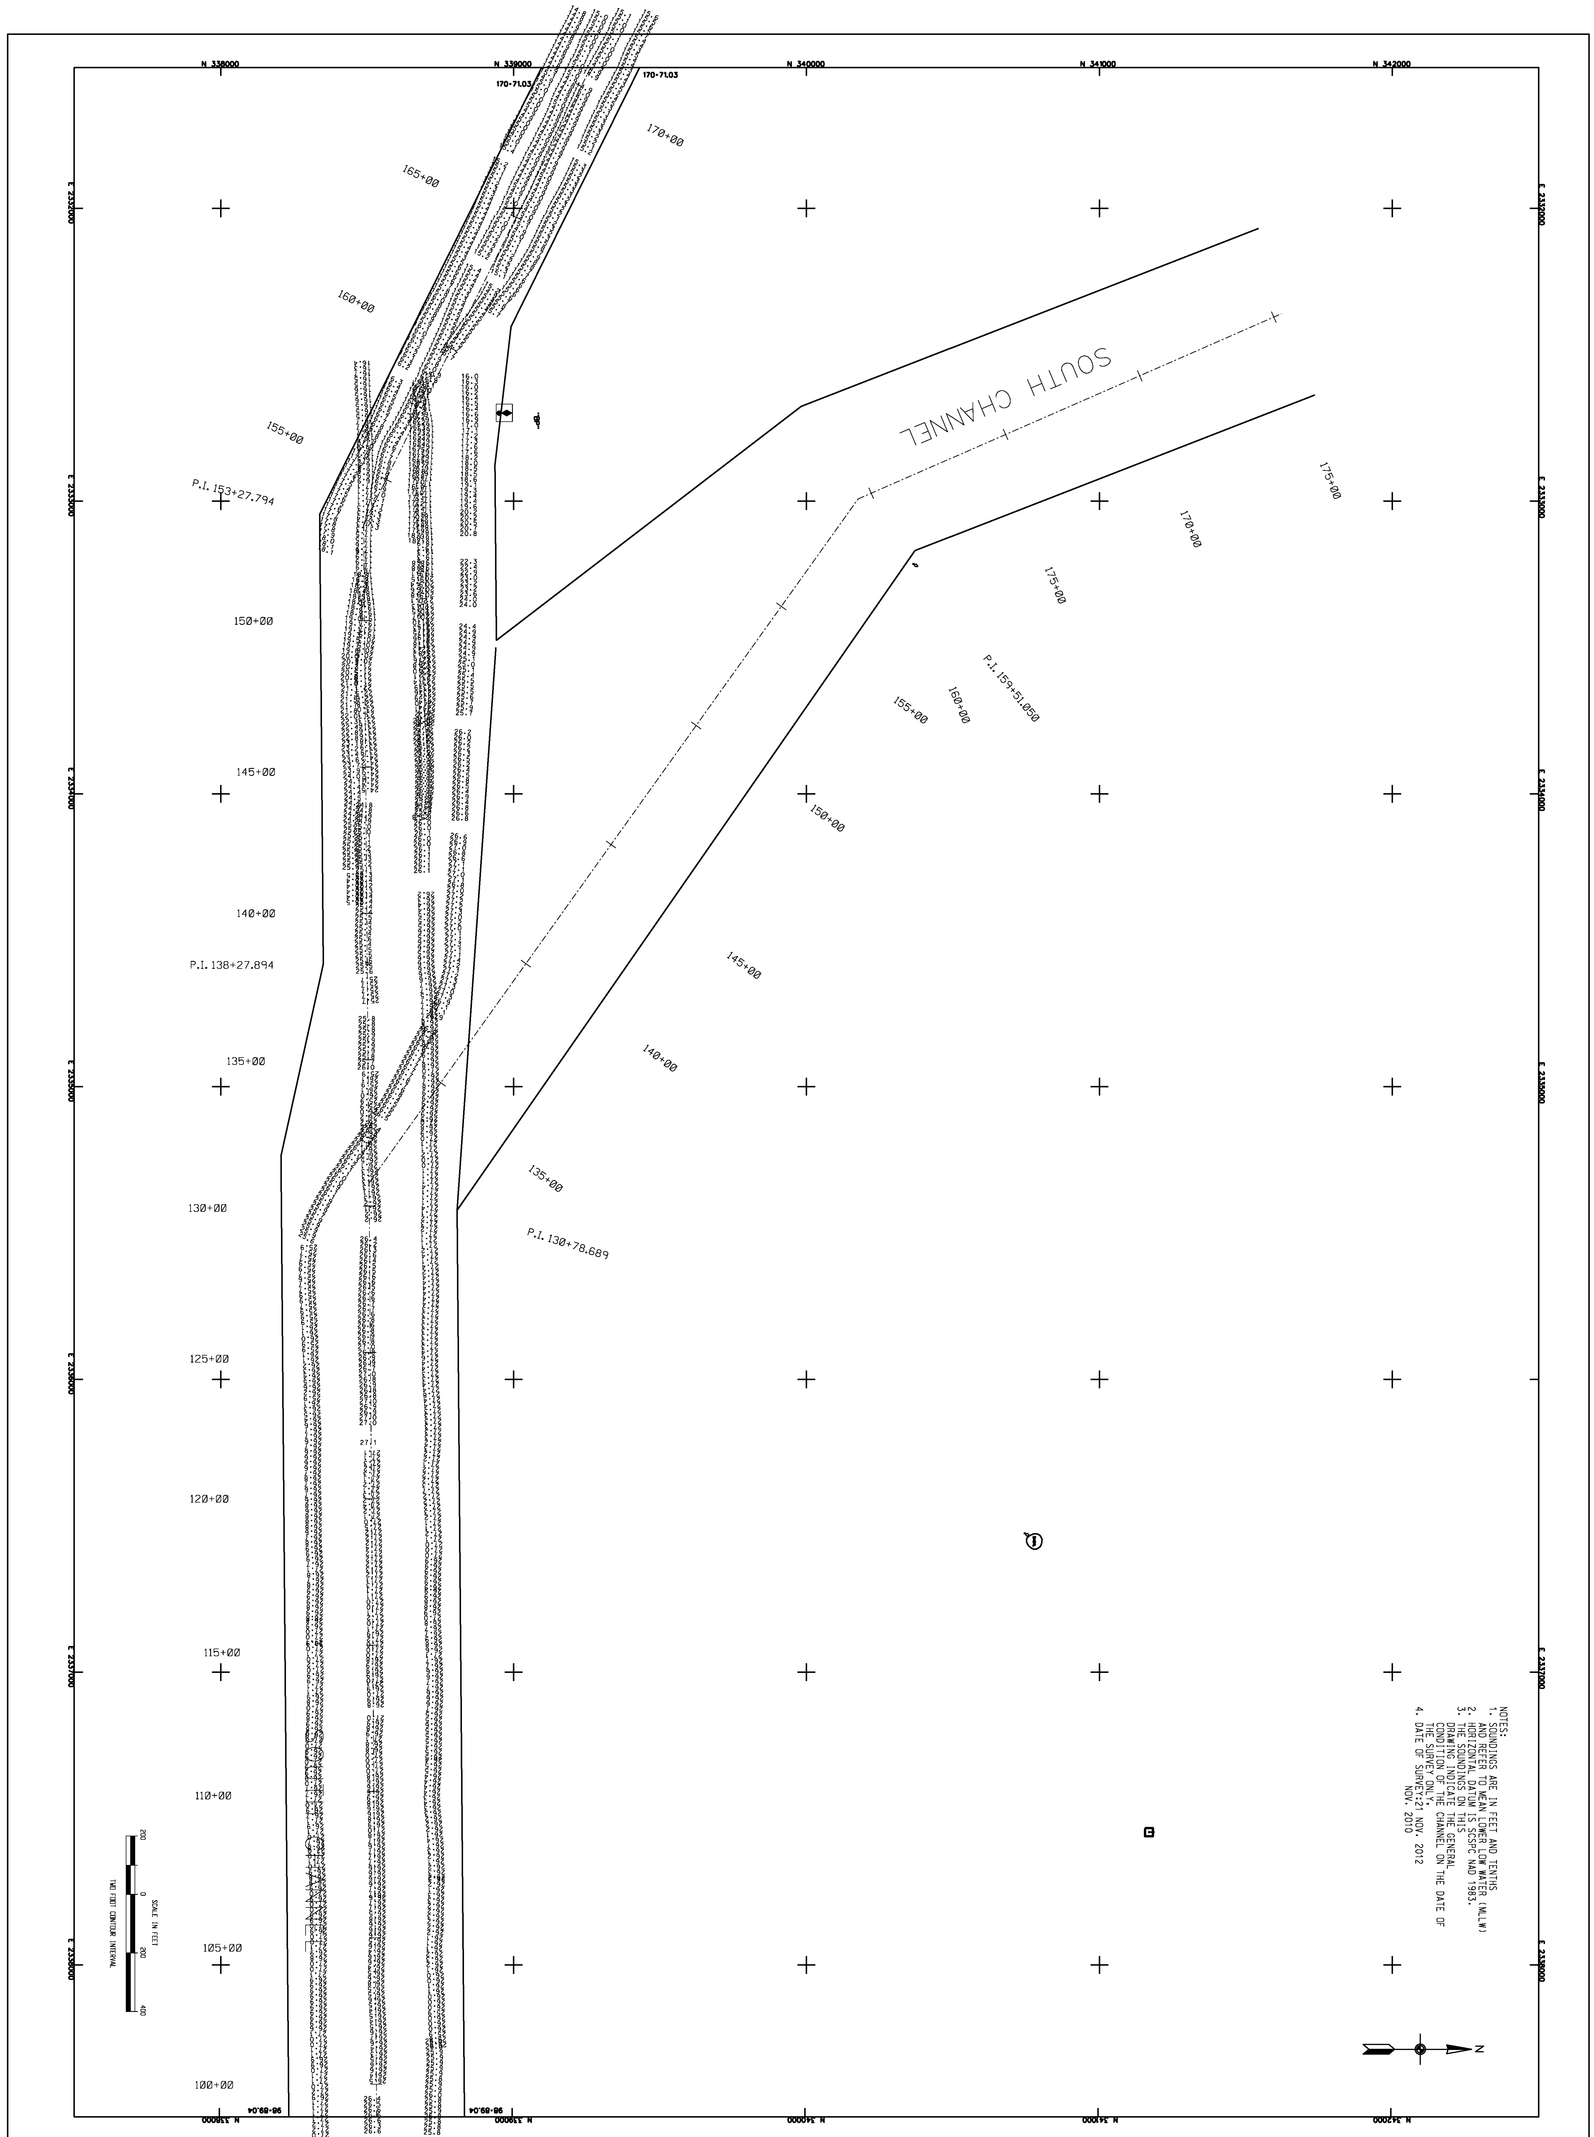

NOTES:
1. SOUNDINGS ARE IN FEET AND TENTHS AND REFER TO MEAN LOWER LOW WATER (MLLW).
2. HORIZONTAL DATUM IS SCSPC NAD 1983.
3. THE SOUNDINGS INDICATE THE GENERAL CONDITION OF THE CHANNEL ON THE DATE OF THE SURVEY ONLY.
4. DATE OF SURVEY: 12 NOV. 2012

SHEET 4 OF 10

SHEET REFERENCE NUMBER

CHARLESTON HARBOR
ASHLEY RIVER
CHARLESTON, SC

STA. 98+89.04 to STA. 170+71.03

9458

CHARLESTON COUNTY SOUTH CAROLINA

U.S. ARMY ENGINEER DISTRICT
CORPS OF ENGINEERS
CHARLESTON, SOUTH CAROLINA

Designed by:		Date: NOV. 2012	Rev:
Drawn by: XXX	Ckd by:	Design file no. 9458	
Reviewed by:		Drawing Code:	
Submitted by:		File name: Plot date: Dwg scale: 1" = 200'	

MARK	DESCRIPTION	DATE	APPR.	MARK	DESCRIPTION	DATE	APPR.

US Army Corps of Engineers
Charleston District

243-51.80

243-51.80

E 2325000 E 2326000 E 2327000 E 2328000 E 2329000 E 2330000 E 2331000

N 342000 N 341000 N 340000 N 339000 N 338000

THE BATTERY

BUOY 2

240+00 235+00 230+00 225+00 220+00 215+00 210+00 205+00 200+00 195+00 190+00 185+00 180+00 175+00 170+00

170+71.03

ASHLEY RIVER

JAMES ISLAND CREEK

NOTES:
1. SOUNDINGS ARE IN FEET AND TENTHS AND REFER TO MEAN LOWER LOW WATER (MLLW)
2. HORIZONTAL DATUM IS SCSPC NAD 198
3. THE SOUNDINGS ON THIS DRAWING INDICATE THE GENERAL CONDITION OF THE CHANNEL ON THE DATE OF THE SURVEY ONLY.
4. DATE OF SURVEY:21 NOV. 2012

N

SCALE IN FEET
200 0 200 400
TWO FOOT CONTOUR INTERVAL

US Army Corps of Engineers
Charleston District

MARK	DESCRIPTION	DATE	APPR

Designed by:		Date: NOV. 2012	Rev.
Drawn by: MRV	Det by:	Design file no. 9458	
	Reviewed by:	Drawing Code:	
	Submitted by:	File name: Plot date:	Dwg scale: 1" = 200'

U.S. ARMY ENGINEER DISTRICT
CORPS OF ENGINEERS
CHARLESTON, SOUTH CAROLINA

CHARLESTON HARBOR
ASHLEY RIVER
CHARLESTON, SC

STA. 170+71.03 to STA. 243+51.80

CHARLESTON COUNTY 9458 SOUTH CAROLINA

SHEET REFERENCE NUMBER

SHEET 5 OF 10

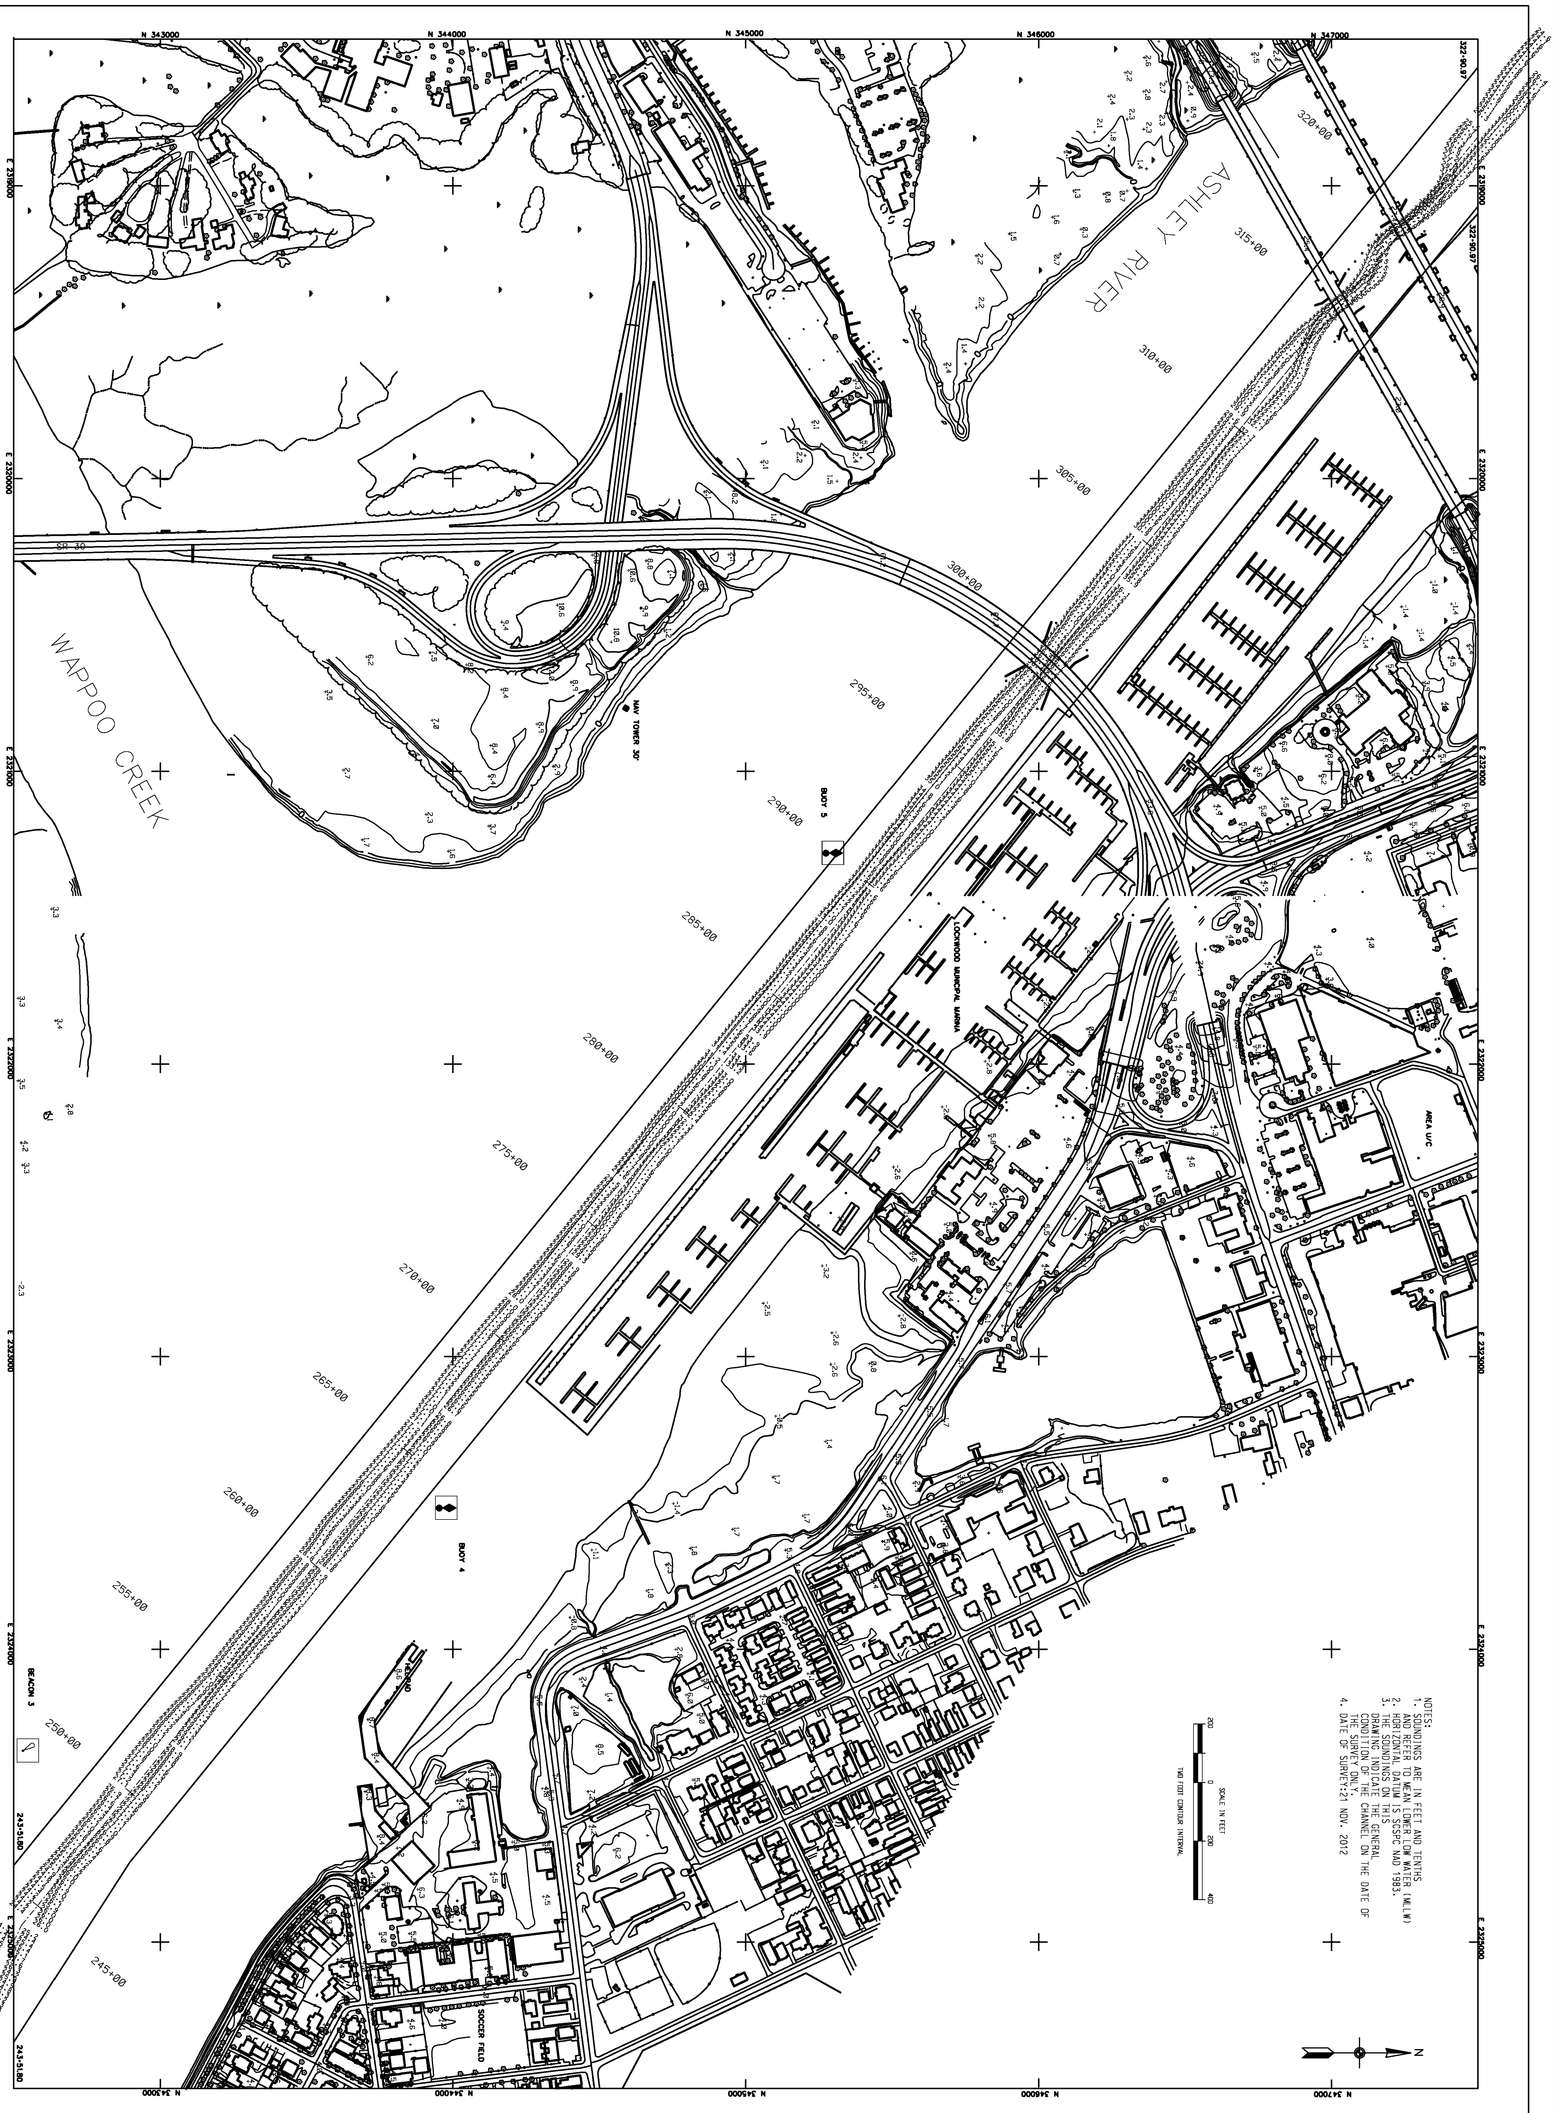

SHEET REFERENCE NUMBER

SHEET 6 OF 10

CHARLESTON HARBOR
ASHLEY RIVER
CHARLESTON, SC

STA. 243+51.80 to STA. 322+90.97

CHARLESTON COUNTY 9458 SOUTH CAROLINA

U.S. ARMY ENGINEER DISTRICT
CORPS OF ENGINEERS
CHARLESTON, SOUTH CAROLINA

Designed by:		Date: NOV. 2012	Rev:
Drawn by: MRV	Ckd by:	Design file no. 9458	
Reviewed by:		Drawing Code:	
Submitted by:		File name: Plot date: Dwg scale: 1" = 200'	

MARK	DESCRIPTION	DATE	APPRV	MARK	DESCRIPTION	DATE	APPRV

US Army Corps of Engineers
Charleston District

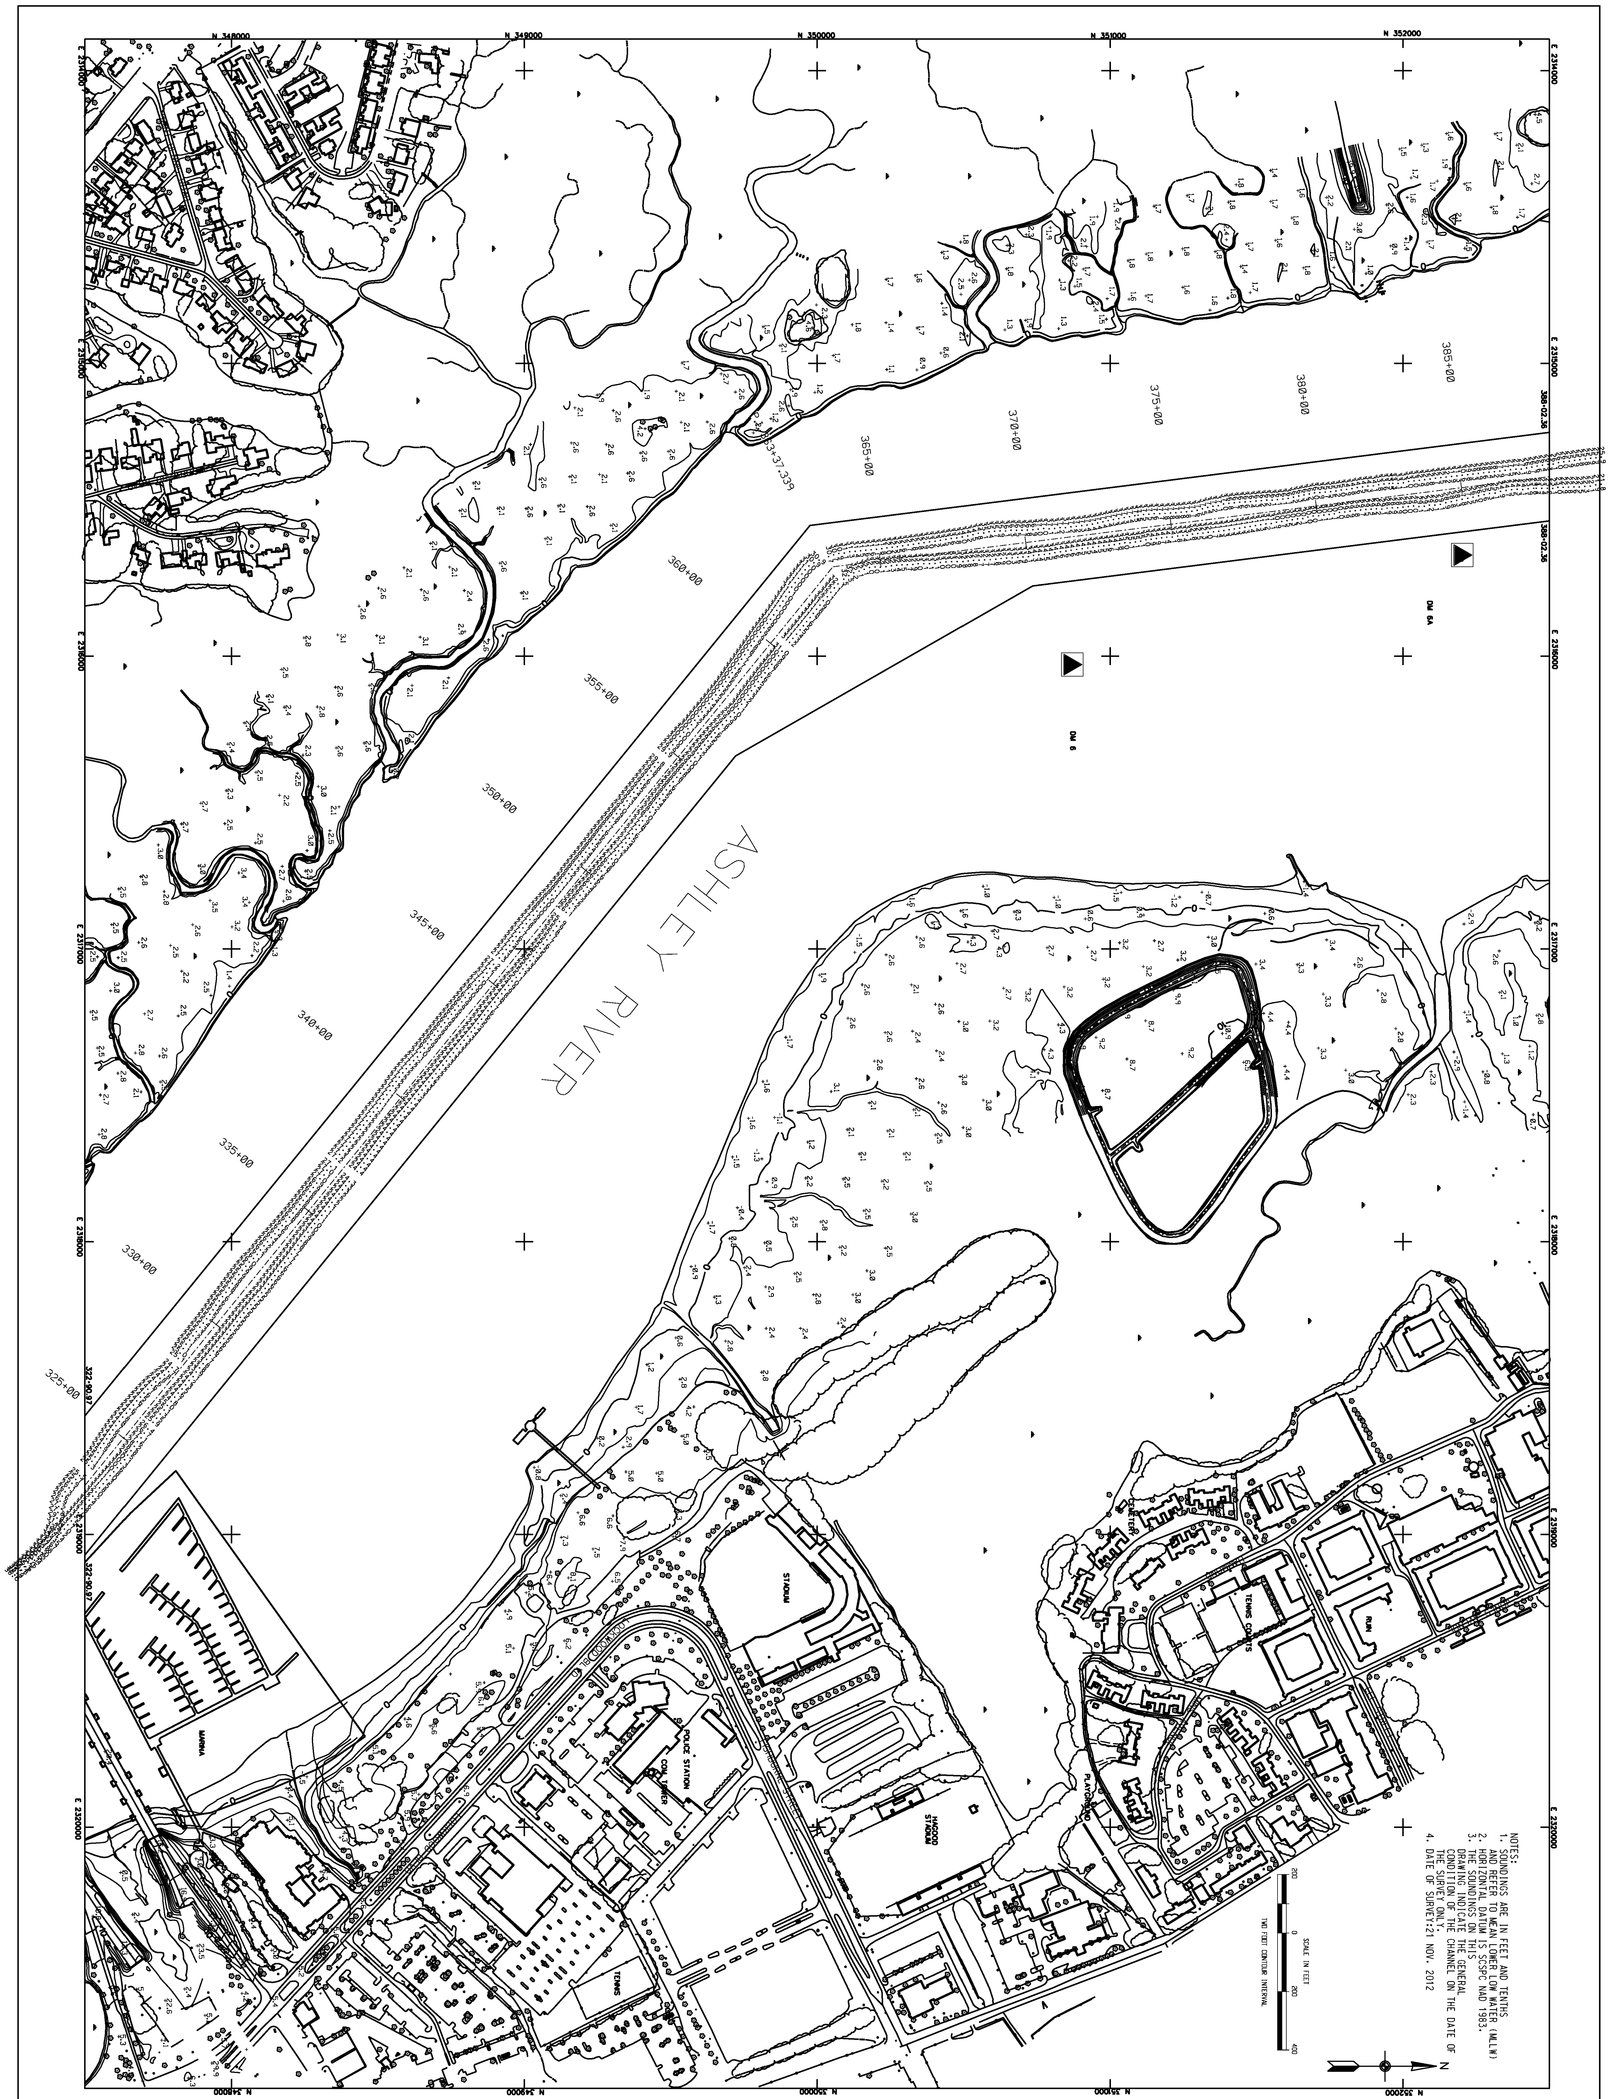

SHEET REFERENCE NUMBER
SHEET 7 OF 10

CHARLESTON HARBOR
ASHLEY RIVER
CHARLESTON, SC

STA. 322+90.98 to STA. 388+02.36
9458
CHARLESTON COUNTY SOUTH CAROLINA

U.S. ARMY ENGINEER DISTRICT
CORPS OF ENGINEERS
CHARLESTON, SOUTH CAROLINA

Designed by:		Date: NOV. 2012	Rev:
Drawn by: MRV	Ckd by:	Design file no. 9458	
Reviewed by:		Drawing Code:	
Submitted by:		File name: Plot date: Dwg scale: 1" = 200'	

MARK	DESCRIPTION	DATE	APPRV.	MARK	DESCRIPTION	DATE	APPRV.

US Army Corps
of Engineers
Charleston District

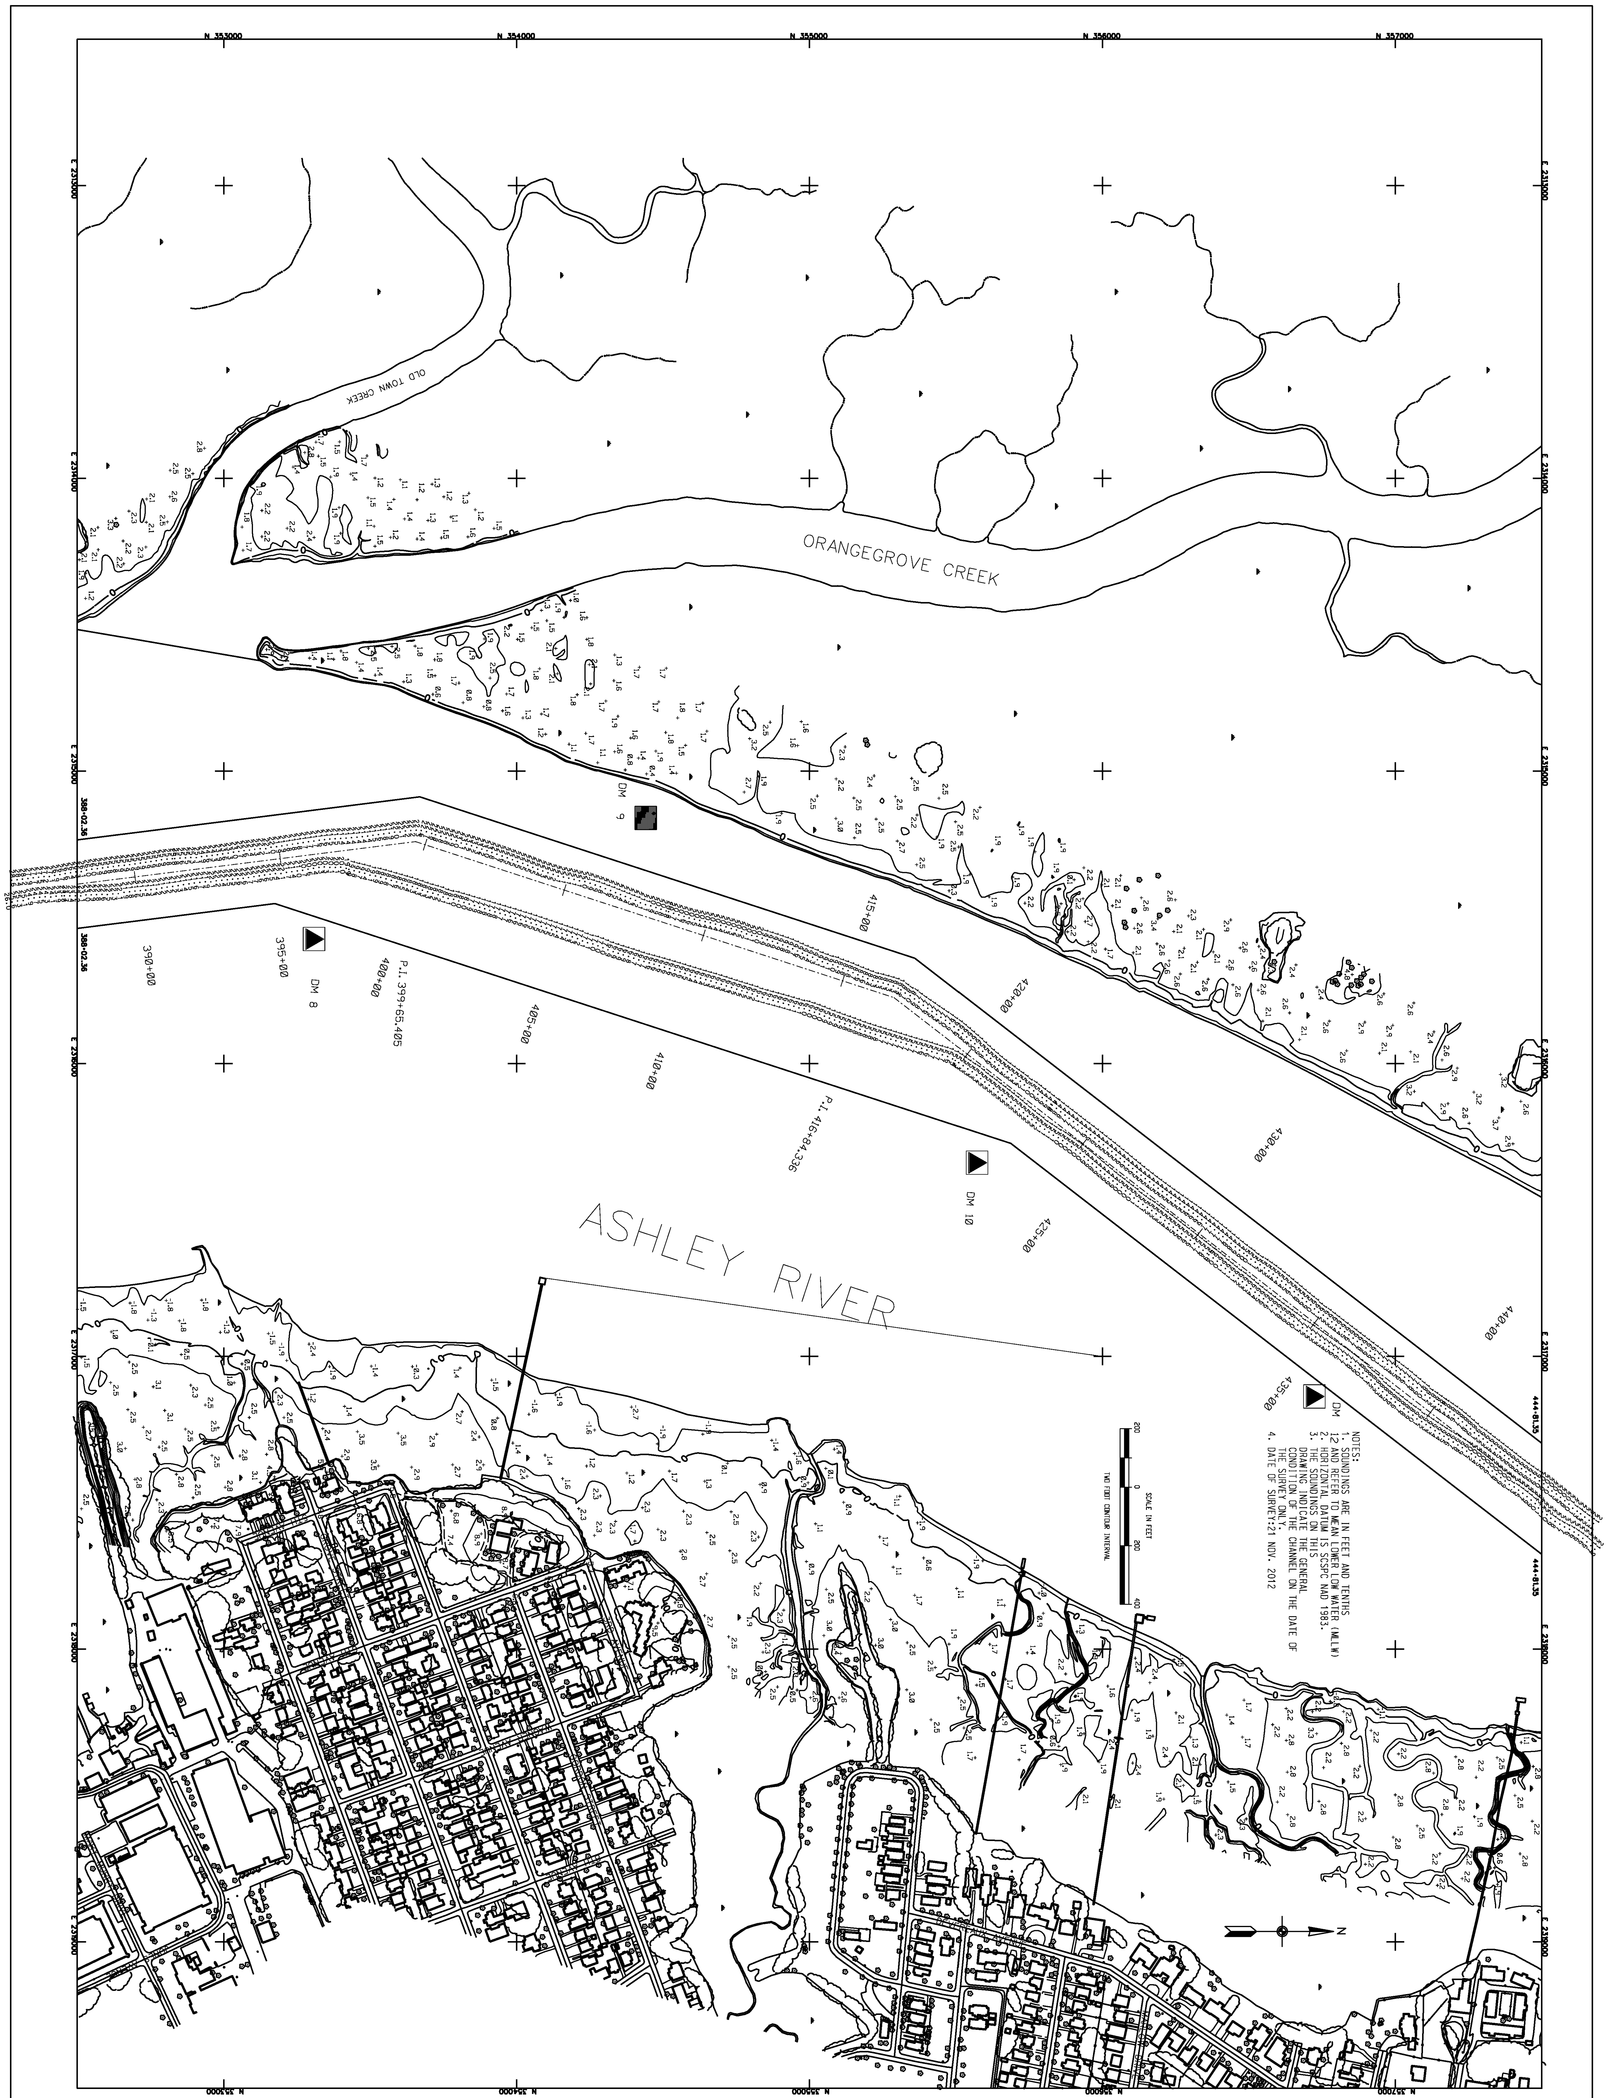

NOTES:
1. SOUNDINGS ARE IN FEET AND TENTHS.
12 AND REFER TO MEAN LOWER LOW WATER (MLLW).
2. HORIZONTAL DATUM IS SCSPC NAD 1983.
3. THE SOUNDINGS ON THIS DRAWING REPRESENT THE GENERAL CONDITION OF THE CHANNEL ON THE DATE OF THE SURVEY ONLY.
4. DATE OF SURVEY:27 NOV. 2012

SHEET REFERENCE NUMBER

SHEET 8 OF 10

CHARLESTON HARBOR
ASHLEY RIVER
CHARLESTON, SC

STA. 388+02.36 to STA. 444+81.35

CHARLESTON COUNTY 9458 SOUTH CAROLINA

U.S. ARMY ENGINEER DISTRICT
CORPS OF ENGINEERS
CHARLESTON, SOUTH CAROLINA

Designed by:		Date: NOV. 2012	Rev:
Drawn by: MRV	Ckd by:	Design file no. 9458	
Reviewed by:		Drawing Code:	
Submitted by:		File name: Plot date: Dwg scale: 1" = 200'	

MARK	DESCRIPTION	DATE	APPRV.	MARK	DESCRIPTION	DATE	APPRV.

US Army Corps
of Engineers
Charleston District

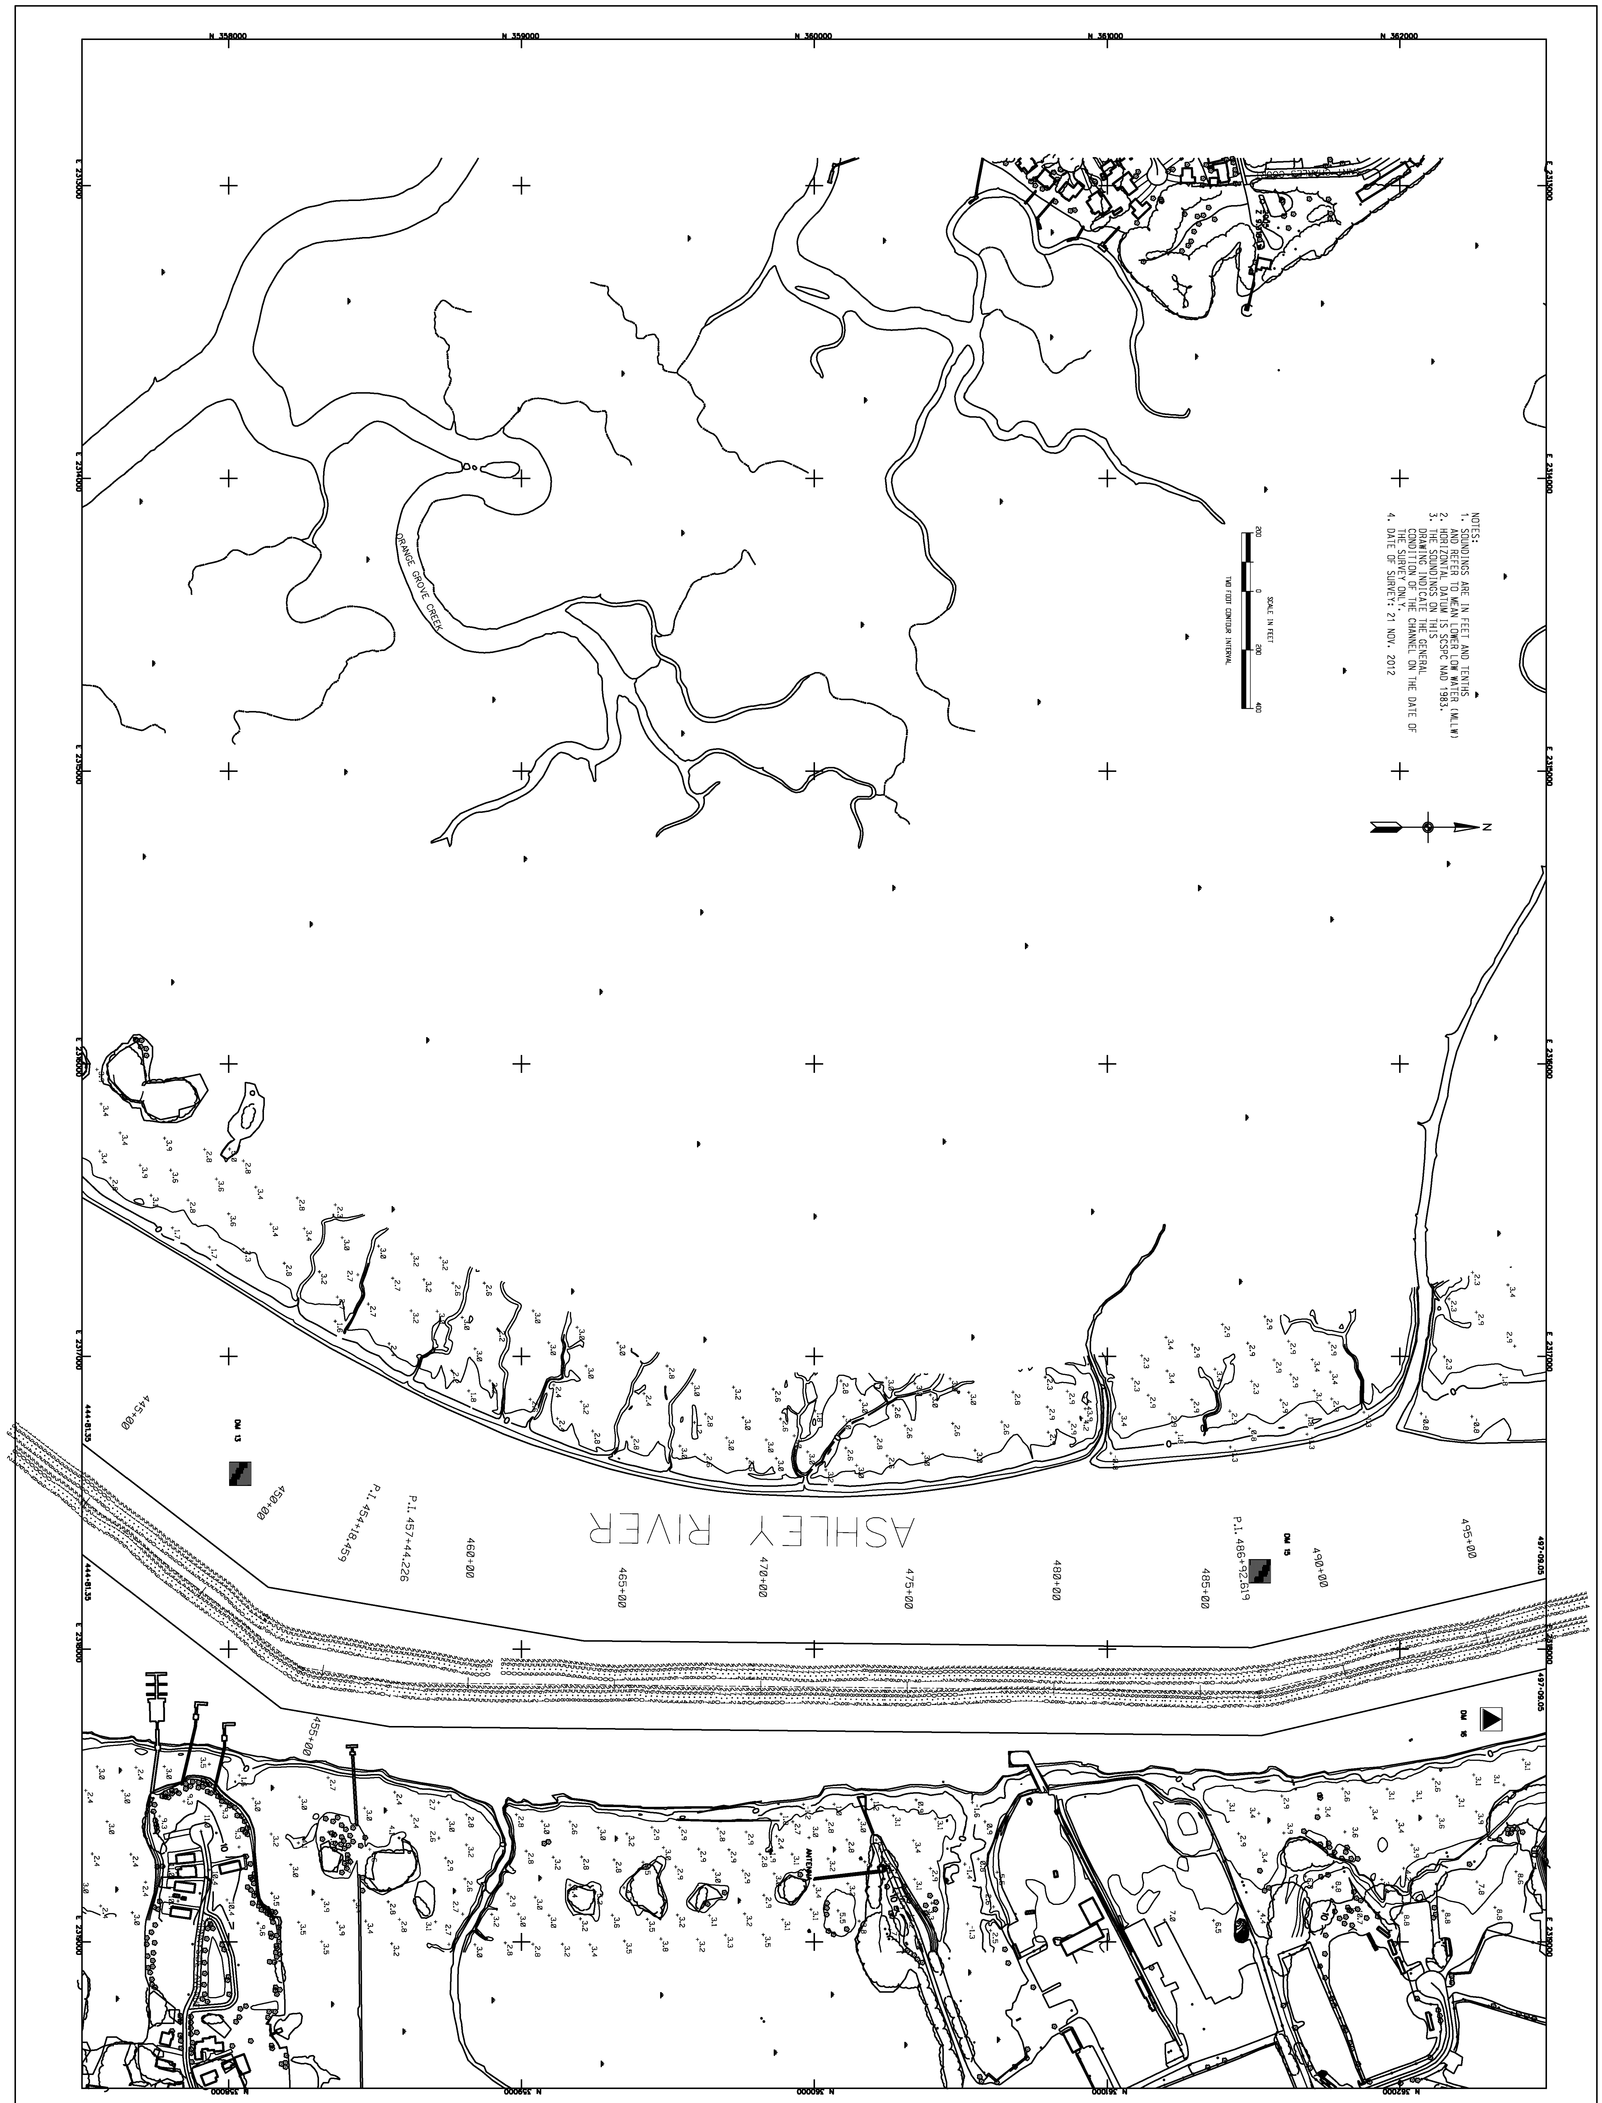

CHARLESTON HARBOR
ASHLEY RIVER
CHARLESTON, SC

STA. 444+81.35 to STA. 497+09.05

CHARLESTON COUNTY 9458 SOUTH CAROLINA

SHEET 9 OF 10

SHEET REFERENCE NUMBER

U.S. ARMY ENGINEER DISTRICT
CORPS OF ENGINEERS
CHARLESTON, SOUTH CAROLINA

Designed by:		Date: NOV. 2012	Rev:
Drawn by: MRV	Ckd by:	Design file no. 9458	
Reviewed by:		Drawing Code:	
Submitted by:		File name: Plot date: Dwg scale: 1" = 200'	

MARK	DESCRIPTION	DATE	APPRV.	MARK	DESCRIPTION	DATE	APPRV.

US Army Corps of Engineers
Charleston District

US Army Corps of Engineers
Charleston District

MARK	DESCRIPTION	DATE	APPRV	MARK	DESCRIPTION	DATE	APPRV

U.S. ARMY ENGINEER DISTRICT
CORPS OF ENGINEERS
CHARLESTON, SOUTH CAROLINA

Designed by:
Drawn by: MRV
Checked by:
Reviewed by:
Submitted by:

Date: NOV. 2012
Rev:
Design file no. 9458
Drawing Code:
File name: Plot date: Dwg scale 1" = 200'

CHARLESTON HARBOR
ASHLEY RIVER
CHARLESTON, SC

STA. 497+09.05 to STA. 550+89.63

CHARLESTON COUNTY SOUTH CAROLINA 9458

SHEET REFERENCE NUMBER

SHEET 10 OF 10

NOTES:
1. SOUNDINGS ARE IN FEET AND TENTHS ADJUSTED TO MEAN LOWER LOW WATER (MLLW)
2. HORIZONTAL DATUM IS SCSPC NAD 1983.
3. THE SOUNDINGS ON THIS DRAWING INDICATE THE GENERAL CONDITION OF THE CHANNEL ON THE DATE OF THE SURVEY ONLY.
4. DATE OF SURVEY: 21 NOV 2012

SCALE IN FEET
400 200 0 200 400
TWO FEET CONTOUR INTERVAL

N 367000
N 366000
N 365000
N 364000
N 363000
E 2318000
E 2317000
E 2316000
E 2315000
E 2314000
E 2313000
E 2312000
E 2311000
E 2310000

497+09.05
498+00
499+00
500+00
501+00
502+00
503+00
504+00
505+00
506+00
507+00
508+00
509+00
510+00
511+00
512+00
513+00
514+00
515+00
516+00
517+00
518+00
519+00
520+00
521+00
522+00
523+00
524+00
525+00
526+00
527+00
528+00
529+00
530+00
531+00
532+00
533+00
534+00
535+00
536+00
537+00
538+00
539+00
540+00
541+00
542+00
543+00
544+00
545+00
546+00
547+00
548+00
549+00
550+00
550+89.63

P.I. 515+62.023
P.I. 523+81.023
P.I. 537+81.414
P.I. 549+22.508
POE 550+89.63

DM 18
DM 20

ASHLEY RIVER