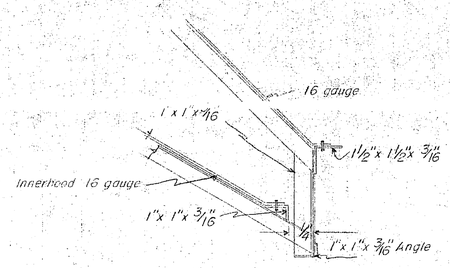

DETAIL 'A'
SCALE 3" = 1'

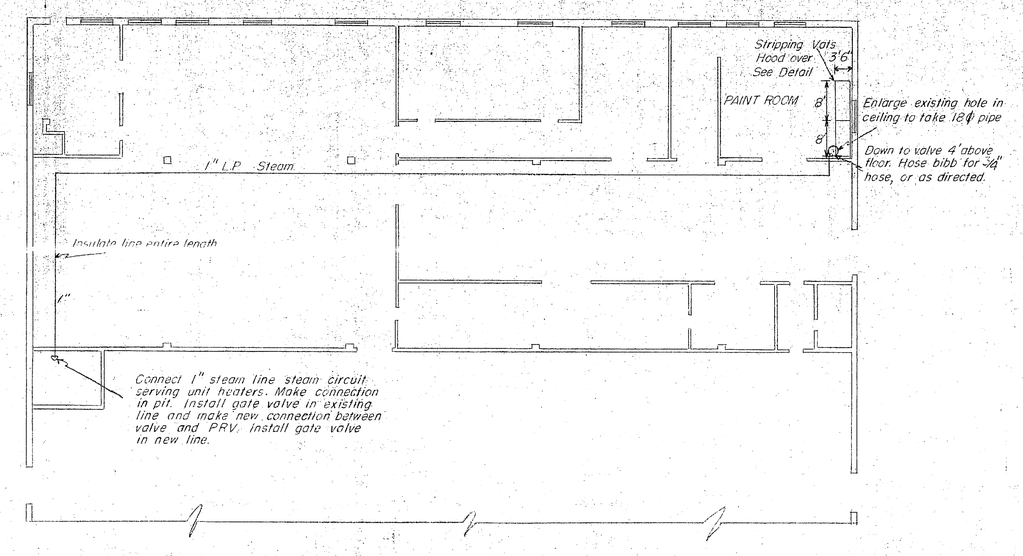

PART PLAN - BLDG. 905
STEAM AND VENTILATION TO PAINT ROOM
SCALE 1/16" = 1'

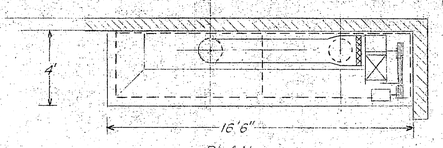

PLAN
SCALE 1/4" = 1'

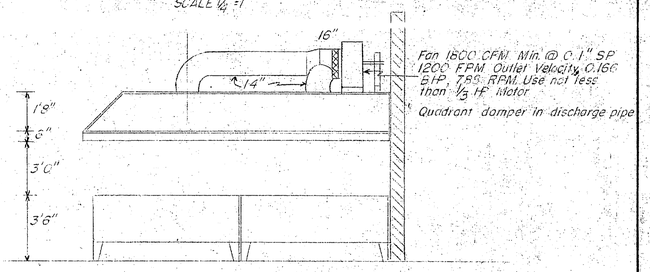

ELEVATION
VENTILATING HOOD - STRIPPING VAT
SCALE 1/4" = 1'

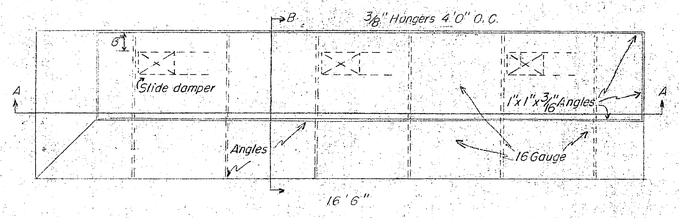

PLAN OF HOOD
SCALE 1/2" = 1'

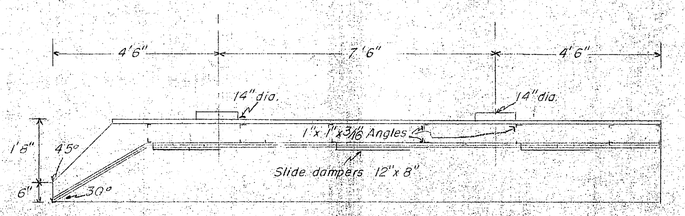

SECTION A-A

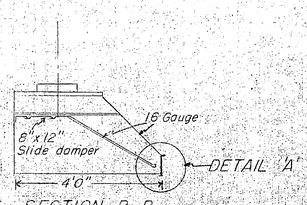

SECTION B-B

REV.	BY	DATE	BRIEF	P.W.O.

APPROVED
THE QUARTERMASTER GENERAL OF THE U. S. MARINE CORPS
19

DRAWN BY: SUTHERLAND
TRACED BY: E.V. Carroll
CHECKED BY:
CHIEF DFMN.
IN CHARGE: H. Johnson
SCALE: AS NOTED

Y. & D. DRAWING NO.
452243

P. W. DRAWING NO.
7243

PUBLIC WORKS DEPARTMENT
CAMP LEJEUNE — NORTH CAROLINA

SIGNAL SUPPLY WAREHOUSE - BLDG. 905
UTILITIES IN ELECTRONICS REPAIR SHOP

MECHANICAL

13 Sept 1940
SUBMITTED

PUBLIC WORKS OFFICER

SHEET	PROJECT NO.	SPECIFICATION NO.	CONTRACT NO.
2 OF 2	P-134		

"PHOENIX" NO. 188 A & E CO., N.Y.