TEXAS DEPARTMENT OF TRANSPORTATION

SCHEMATIC LAYOUT

IH 10

BEXAR COUNTY
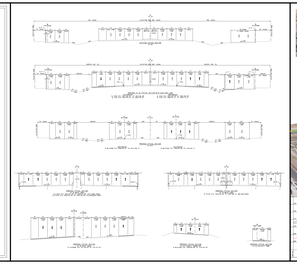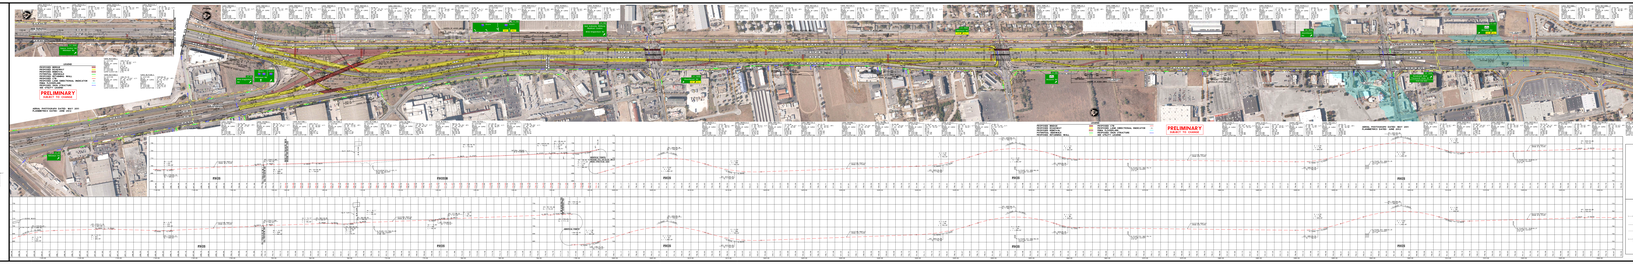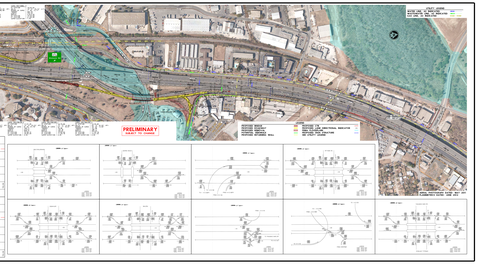
LIMITS: 0.01 MILES SOUTH TO 24.410 NORTH
C.S.J.: 0011-03-301 & 0011-03-304
LENGTH: 24.008.80 FT = 4.937 MI
OFFICE OF ENGINEERING
TX AVENUE DESIGN ENGINEER