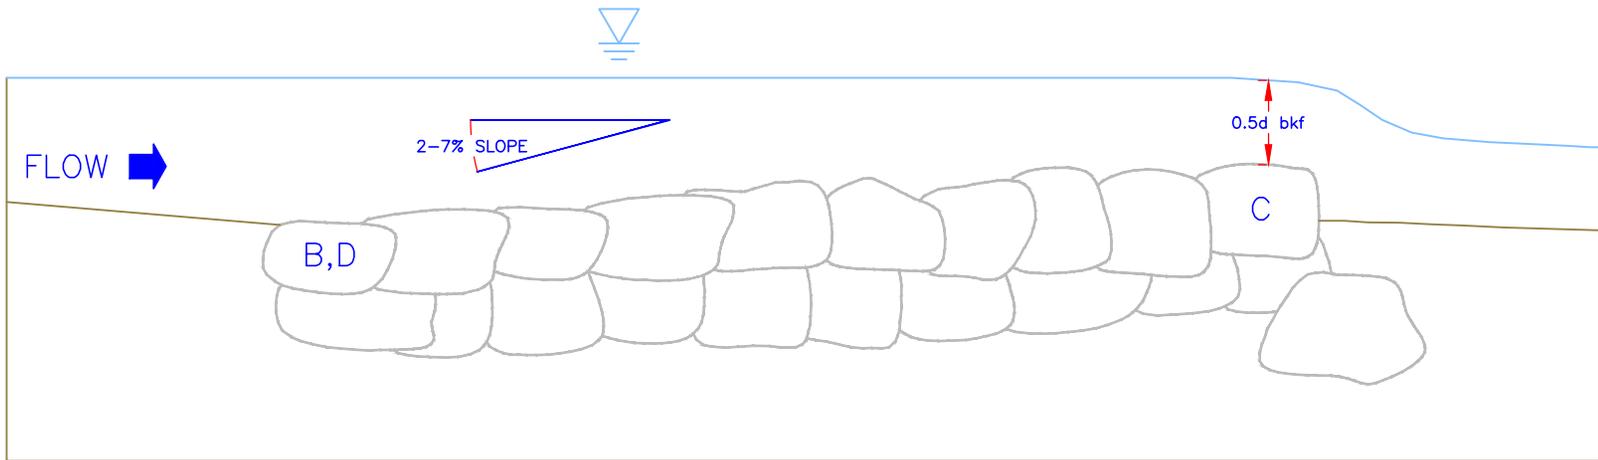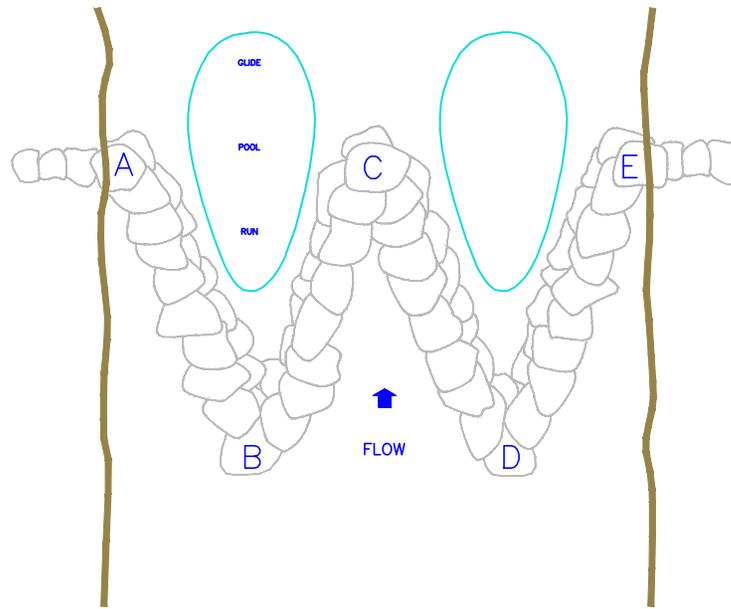W—WEIR

GLIDE

POOL

A

C

E

RUN

FLOW

B

D

FLOW

2—7% SLOPE

0.5d bkf

FLOW

C

B,D

TYPICAL FOR C < > B & C < > D

PROFILE 1