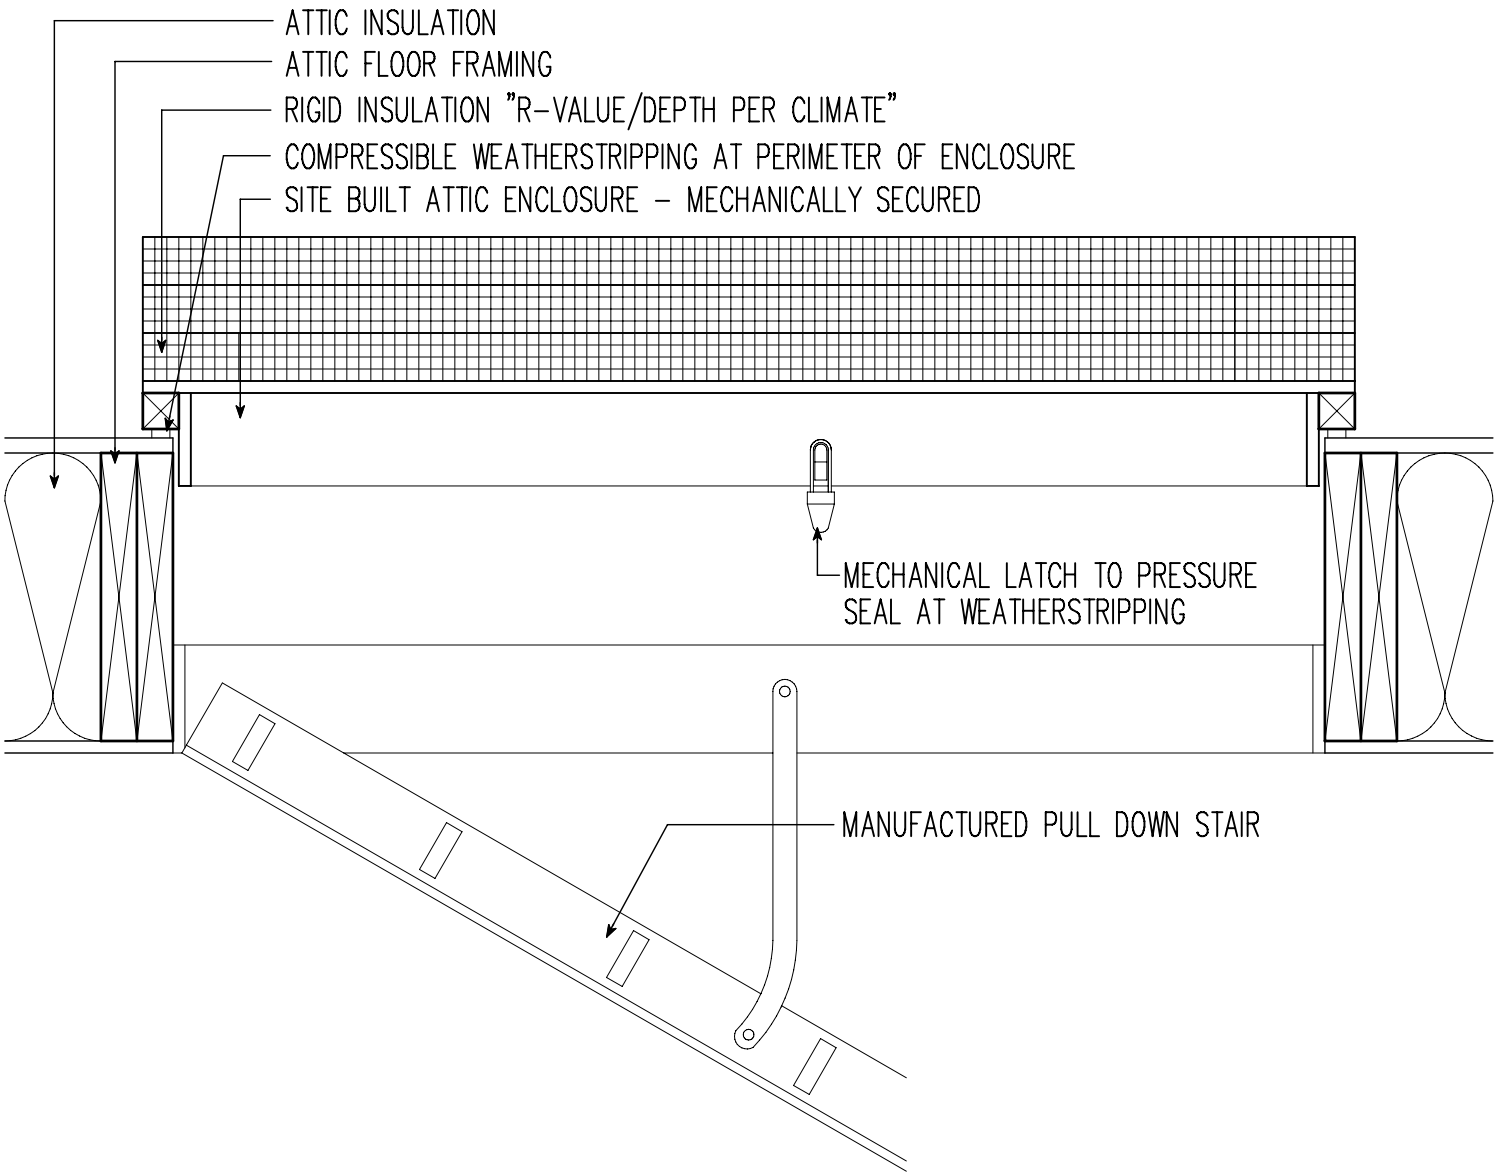

AIR SEALING AT ATTIC PULL DOWN ATTIC STAIR

TBC_D-5

5-02048

GreenBuildingAdvisor.com

©BuildingGreen LLC 2008

Scale: 1 1/2" = 1'-0"